
0m 25m 50m 75m 100m

Drawing Scale 1:1250 @ A3

This drawing is subject to copyright and is not to be reproduced in part or whole without approval.
Do not scale this drawing - check all dimensions on site .

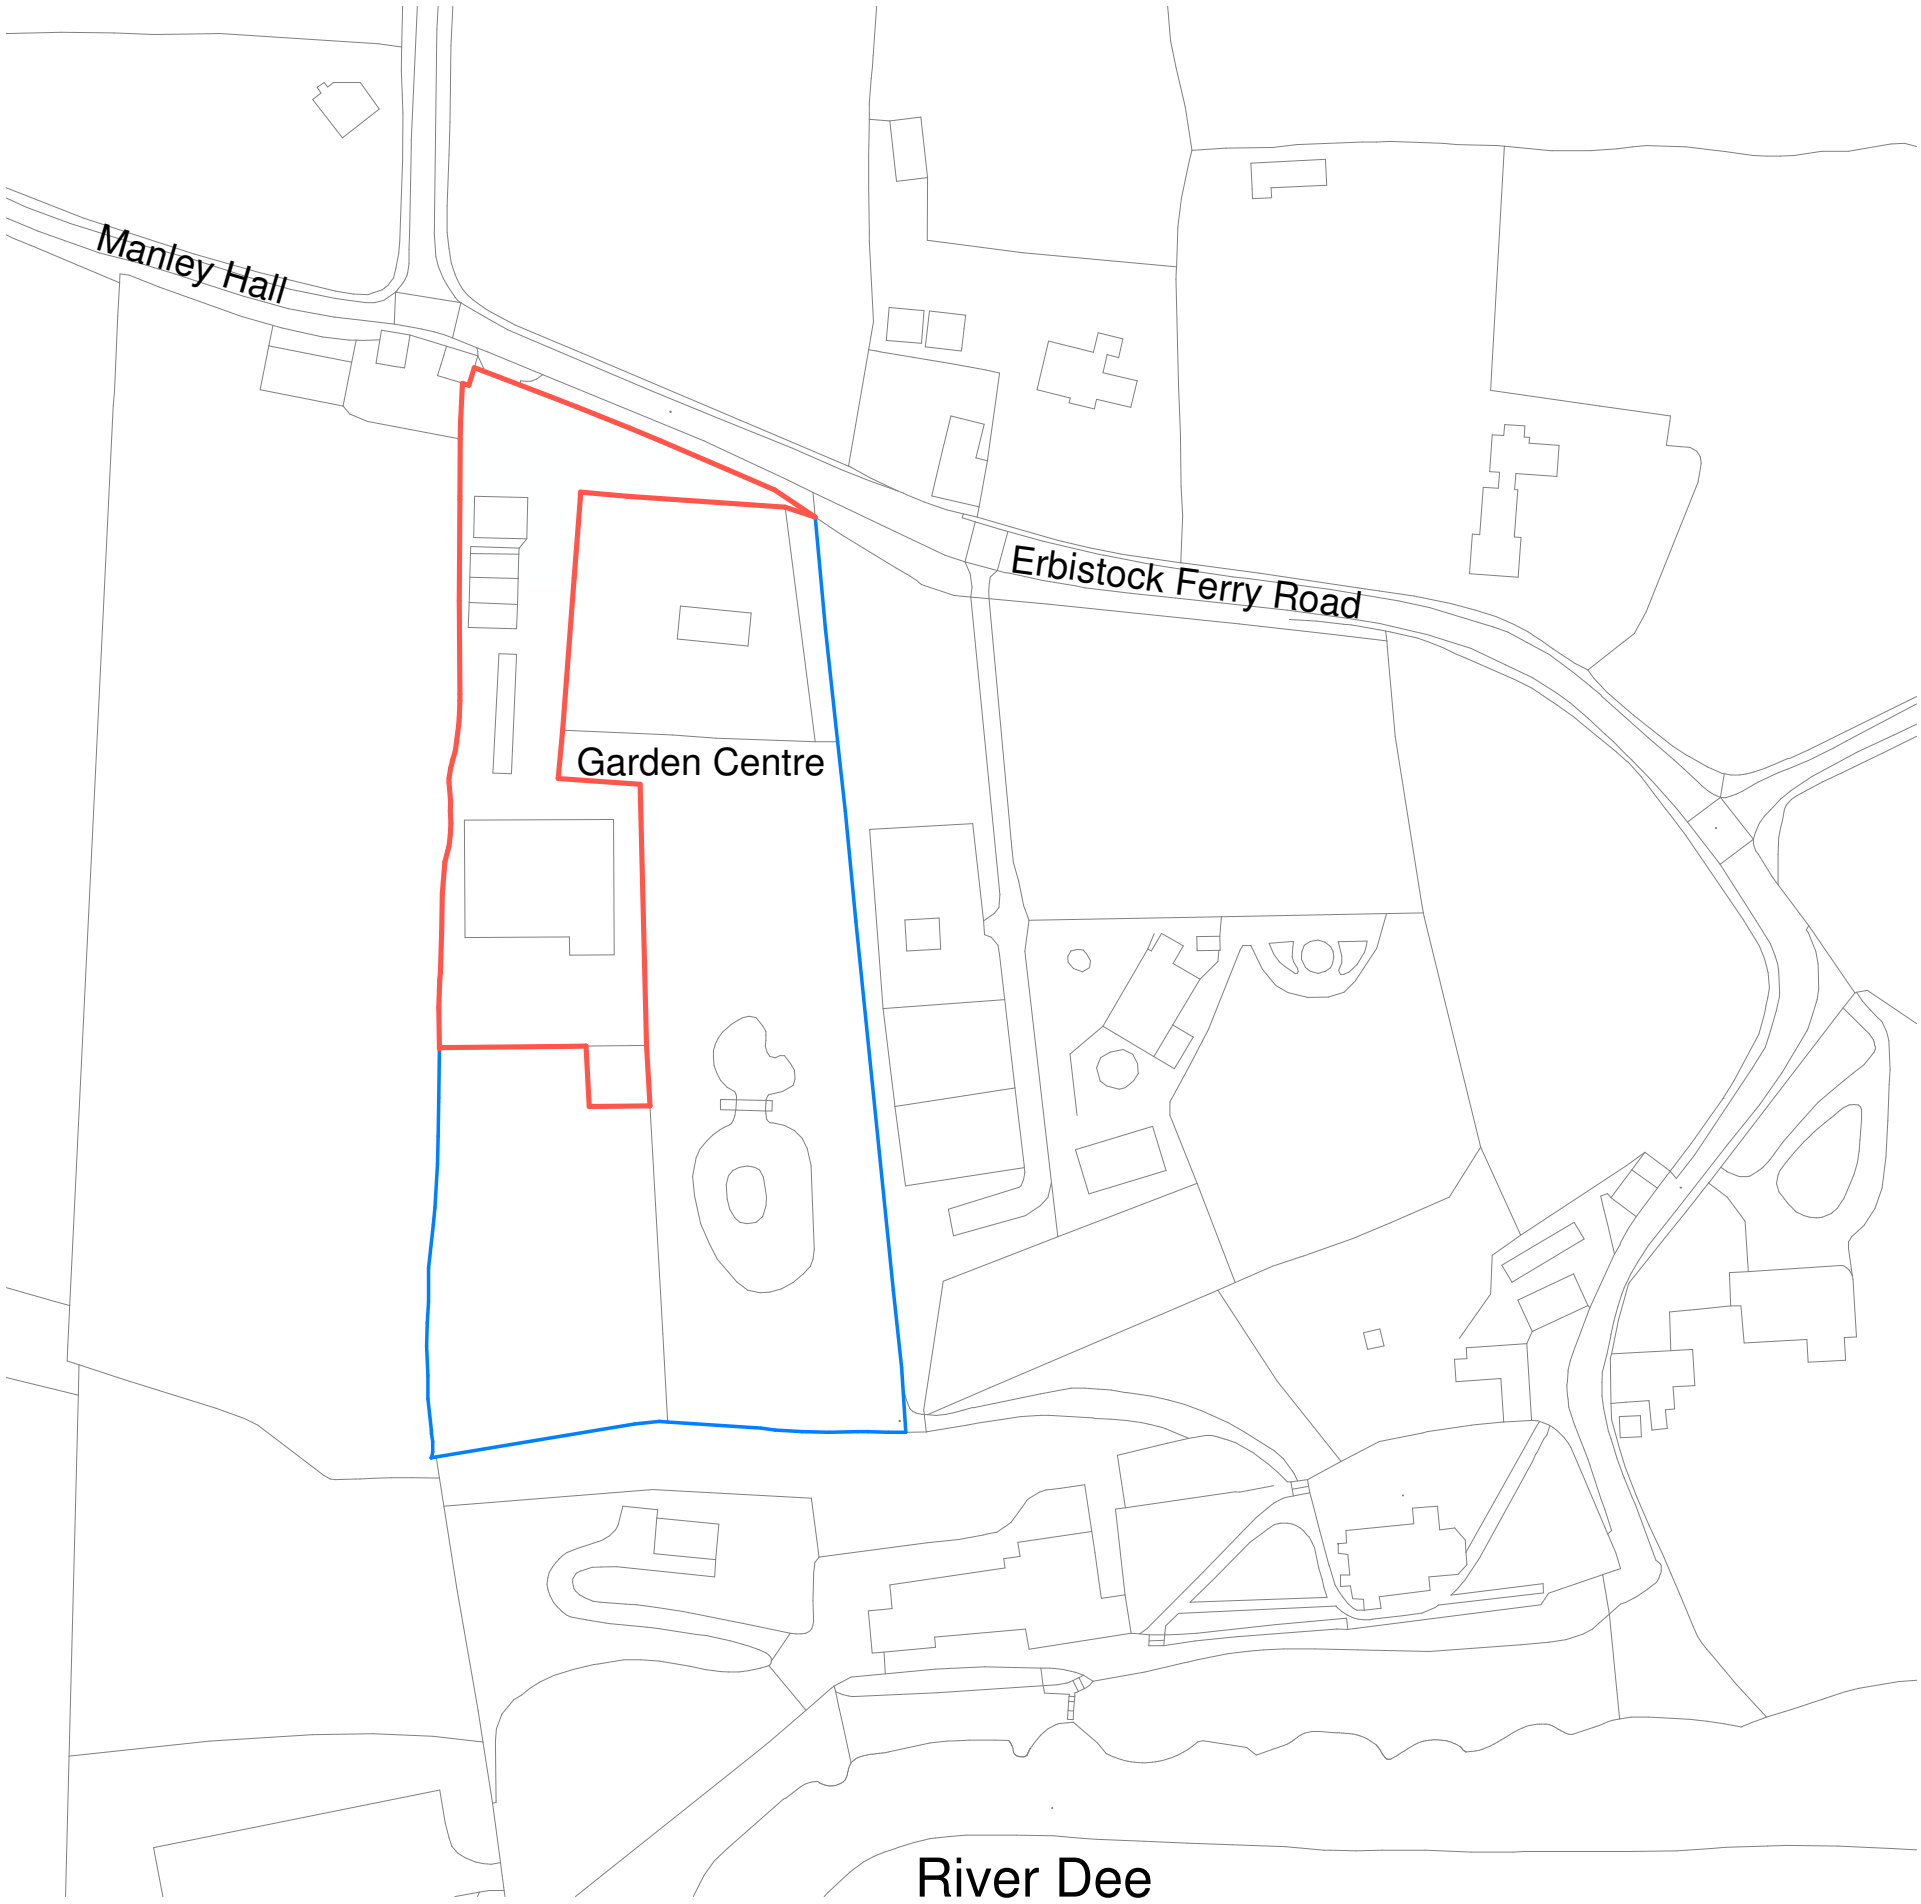

Ordnance Survey, (c) Crown Copyright 2024. All rights reserved. Licence number 100022432

1 Site Location Plan

1 : 1250

Rev	Description	By	Date
P2	Red line boundary reduced, Ownership line introduced	DRL	04.11.24
P1	First Issue	DRL	08.10.24

Cassidy+Ashton C+A
www.cassidyashton.co.uk
Architecture + Building Surveying + Town Planning
7 East Cliff, Preston, Lancashire, PR1 3JE T: 01772 258 356
10 Hunters Walk, Canal Street, Chester, CH1 4EB T: **01244 402 900**
St Andrews Business Centre, Mold, Flintshire, CH7 1XB T: 01352 706 246

Client
Mr N Lloyd

Project
Garden House
Erbistock

Drawing Title
Site Location Plan

Drawn by	Checked by	Date
DRL	OF	08/10/24

Suitability	Scale @ A3
S0 - WORK IN PROGRESS	1 : 1250

C+A JOB NO.	PROJECT - ORIGINATOR - VOL. - LEVEL - TYPE - ROLE - NUMBER	REV.
12739	GHE-CAA-XX-XX-DR-A-1000	P2