
BUILDING	AREA SQM	APPROX VOLUME CM
A	63	189
B	54	156
C	63	189
D	72	216
E	60	150
F	26	
G	36	40
H & I	466	1630

NEW HOUSE FOOT PRINT

169.32 sqm 1110 cm inc attic

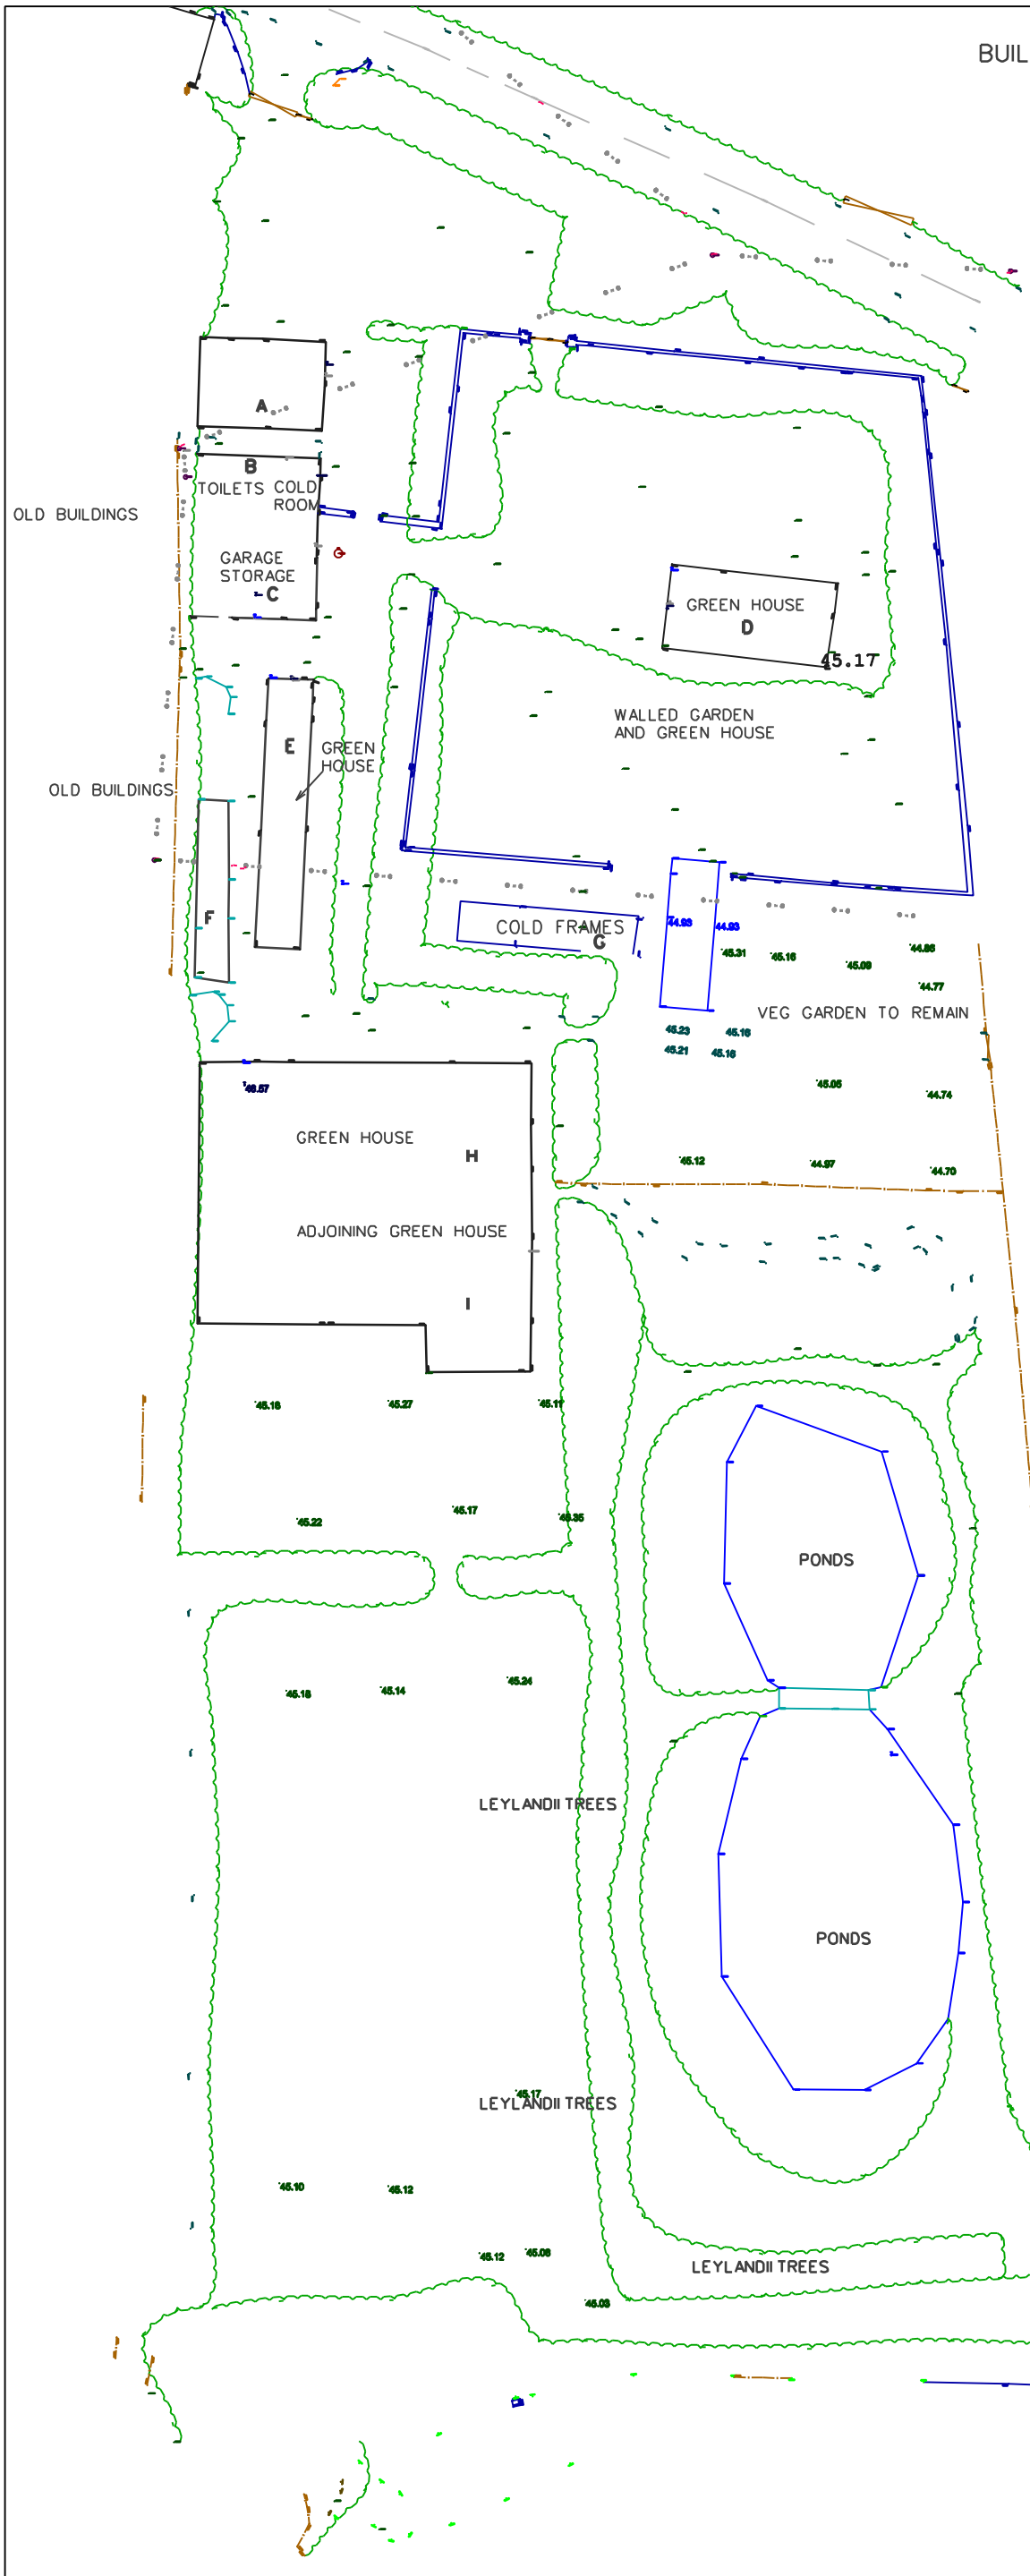

John Pugh FRICS Chartered Building Surveyor, Conservation Consultant
Bryn Coch Farm, Llanfair DC, Ruthin, Denbighshire, LL15 2SH Tele 01824 704358 Fax 704358

MR N LLOYD

GWERNHEYLOD STABLES, ARGOED LANE

OVERTON-ON-DEE, WREXHAM

NURSERY, FERRY ROAD, OVERTON BRIDGE, ERBISTOCK

PROPOSED DETAIL PLANNING FOR ONE HOUSE

TOPOGRAPHICAL SURVEY

scale 1:500@A3 date 01.24 drg no 508.02

...\NIGEL LLOYD\MARKET GARDEM.dgn 18/11/2024 11:45:35