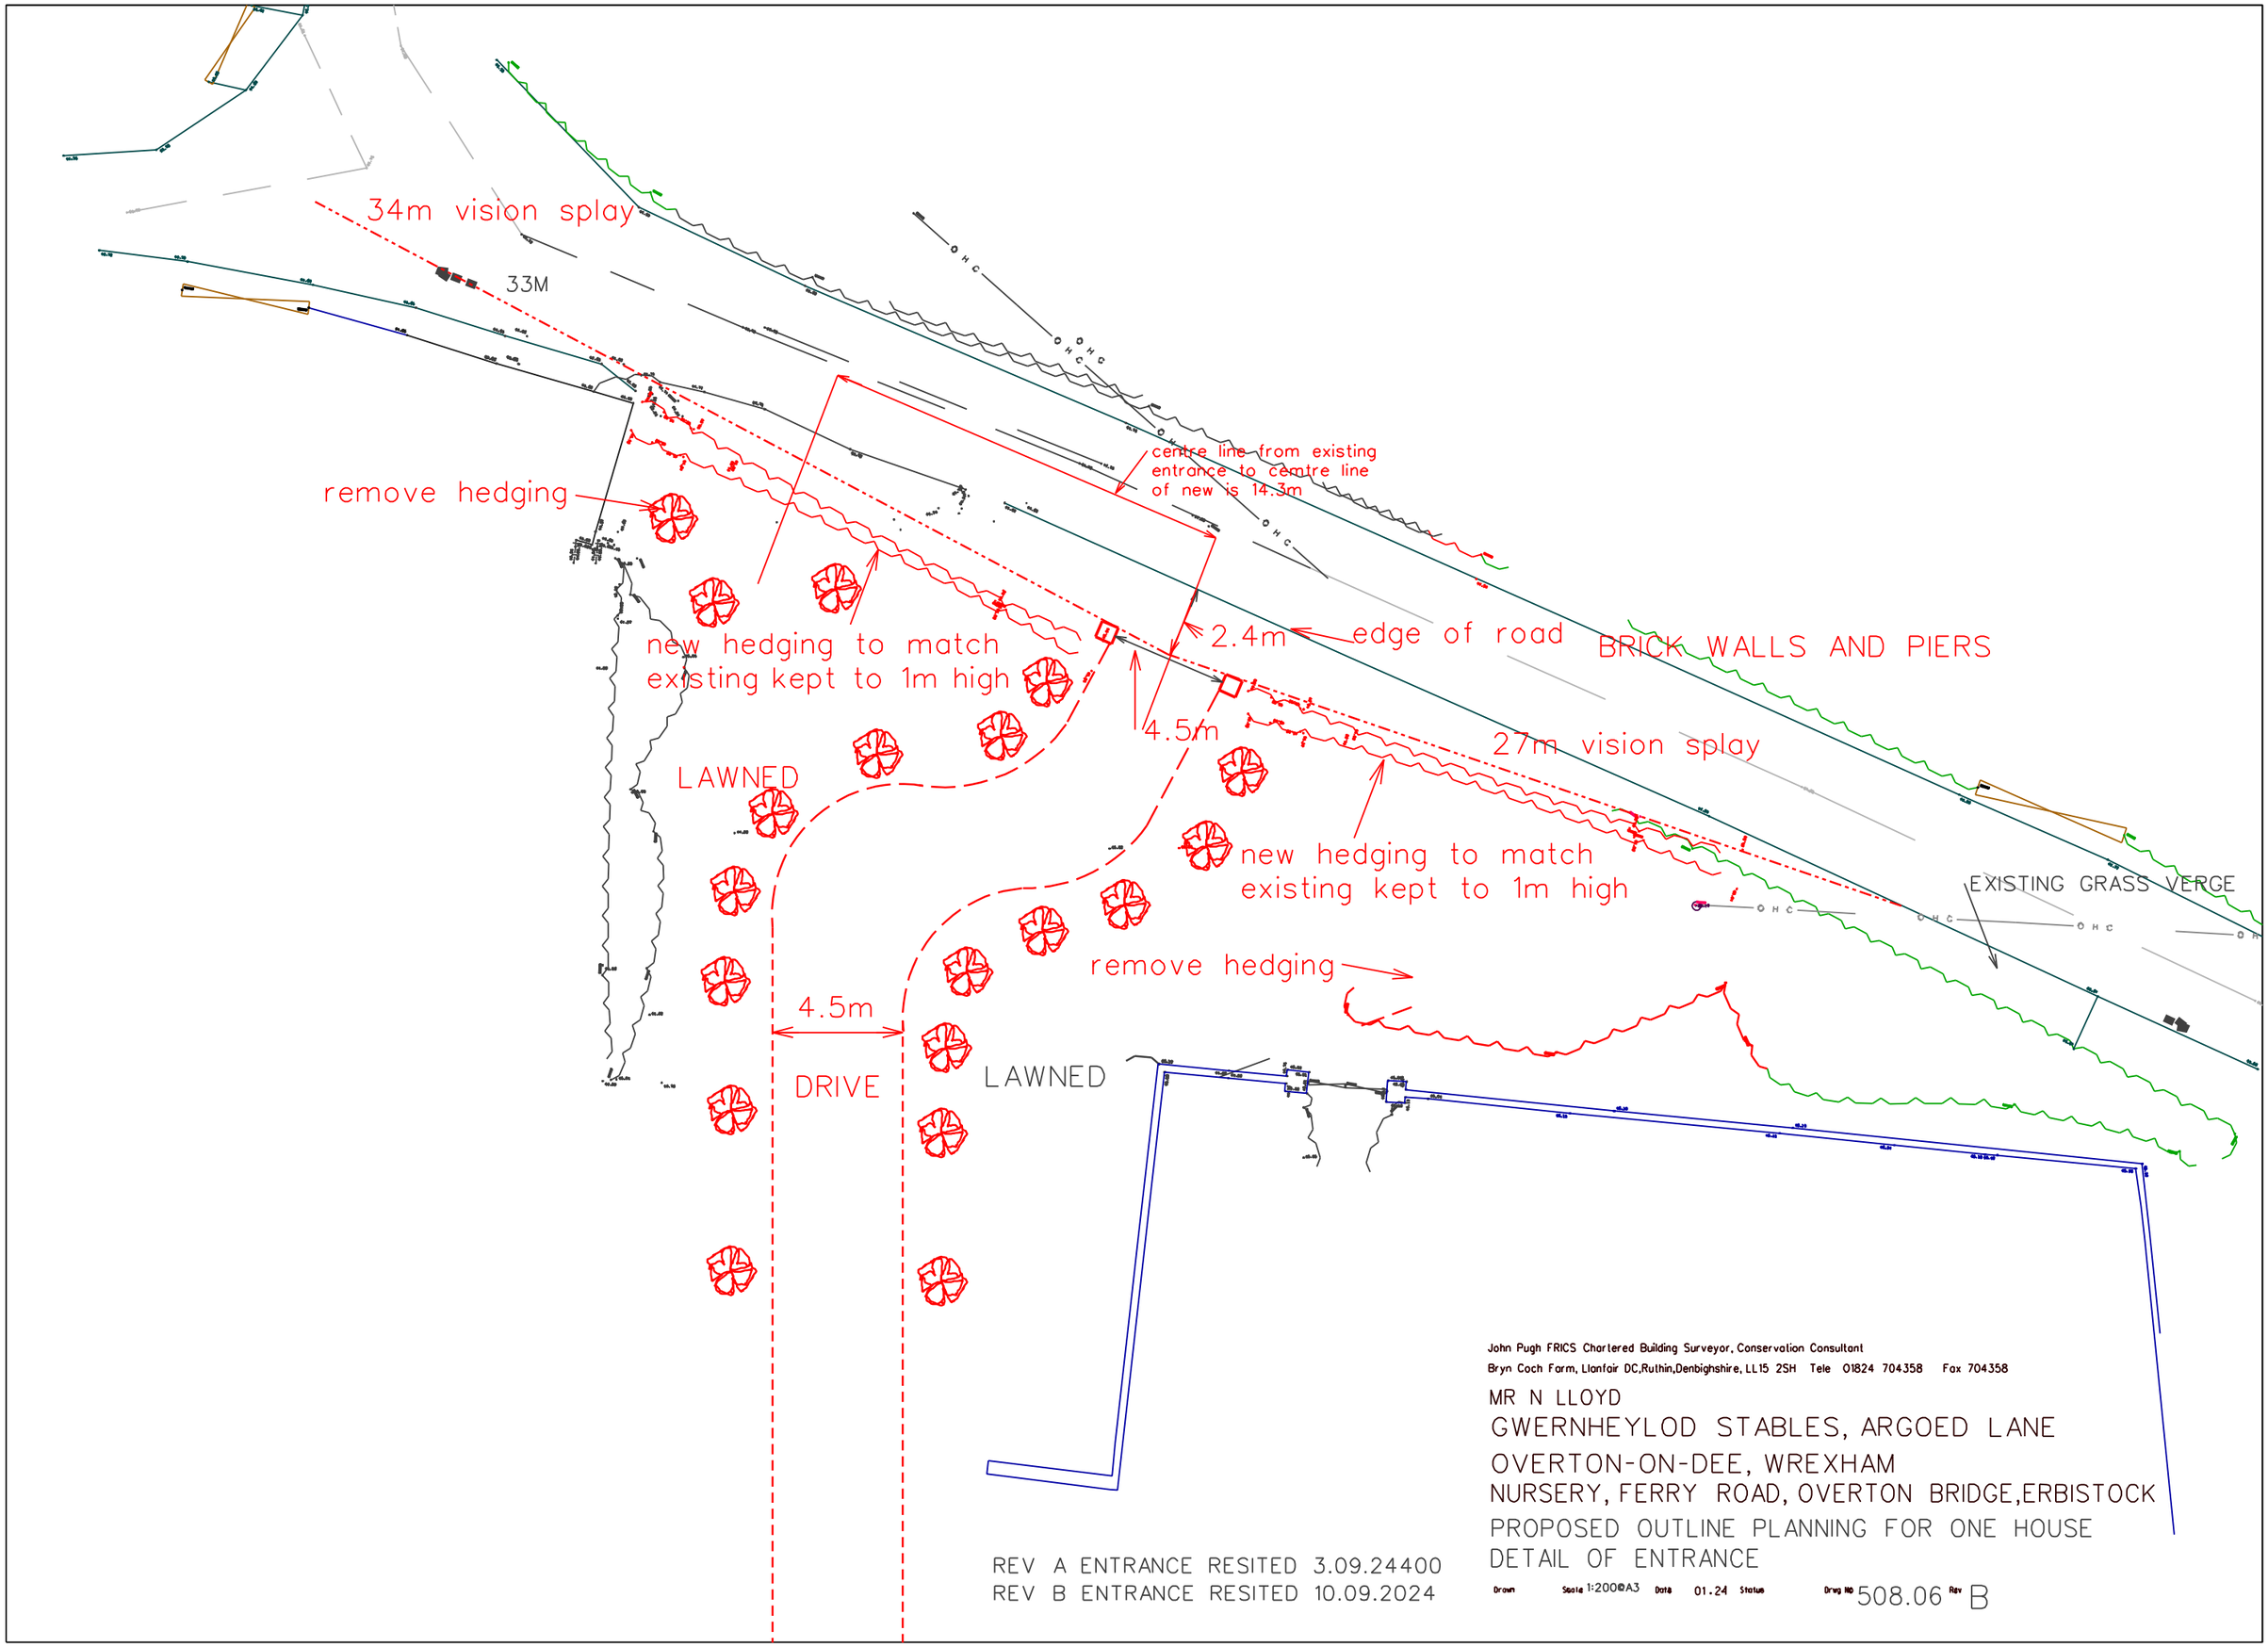


REV A ENTRANCE RESITED 3.09.24400
REV B ENTRANCE RESITED 10.09.2024

John Pugh FRICS Chartered Building Surveyor, Conservation Consultant
Bryn Coch Farm, Llanfair DC,Ruthin,Denbighshire, LL15 2SH Tele 01824 704358 Fax 704358

MR N LLOYD
GWERNHEYLOD STABLES, ARGOED LANE
OVERTON-ON-DEE, WREXHAM
NURSERY, FERRY ROAD, OVERTON BRIDGE,ERBISTOCK
PROPOSED OUTLINE PLANNING FOR ONE HOUSE
DETAIL OF ENTRANCE

Drawn Scale 1:200@A3 Date 01.24 Status Drwg No 508.06 Rev B

...\NIGEL LLOYD\MARKET GARDEM.dgn 10/12/2024 10:29:10