

Construction (Design and Management) Regulations


Design risk assessments are carried out throughout the design stage of this project in accordance with company procedures and manuals. Where reasonably possible all areas of risk applicable to design and end use of the construction have been identified and then eliminated, mitigated or recorded as a residual risk. Note that general risks of which a competent designer or contractor should be aware are not included. This drawing is to be read in conjunction with the Pre-construction Information and all related documents prepared in accordance with the current Construction (Design and Management) Regulations 2015 and all applicable Health and Safety legislation as currently amended.

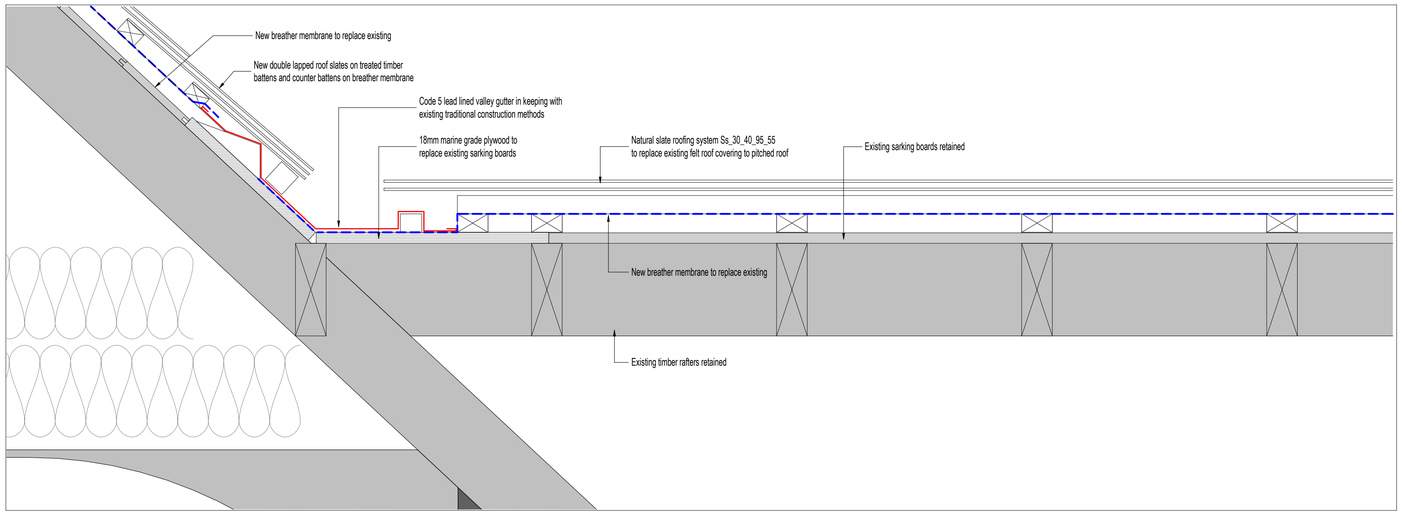



## Detail 01
1 : 5

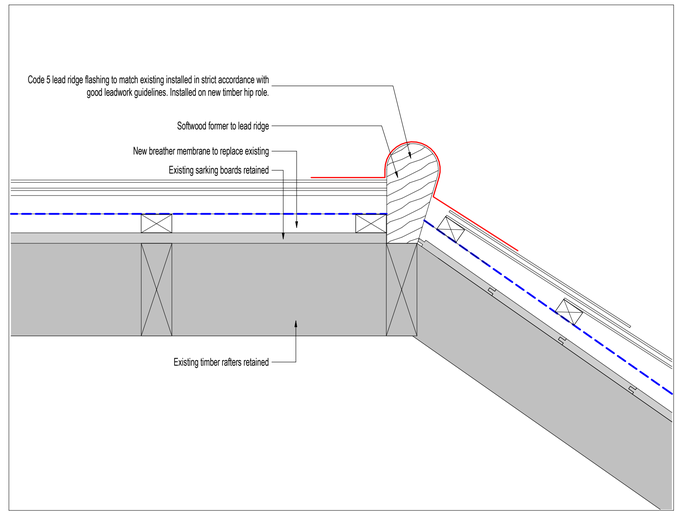


## Detail 02
1 : 5

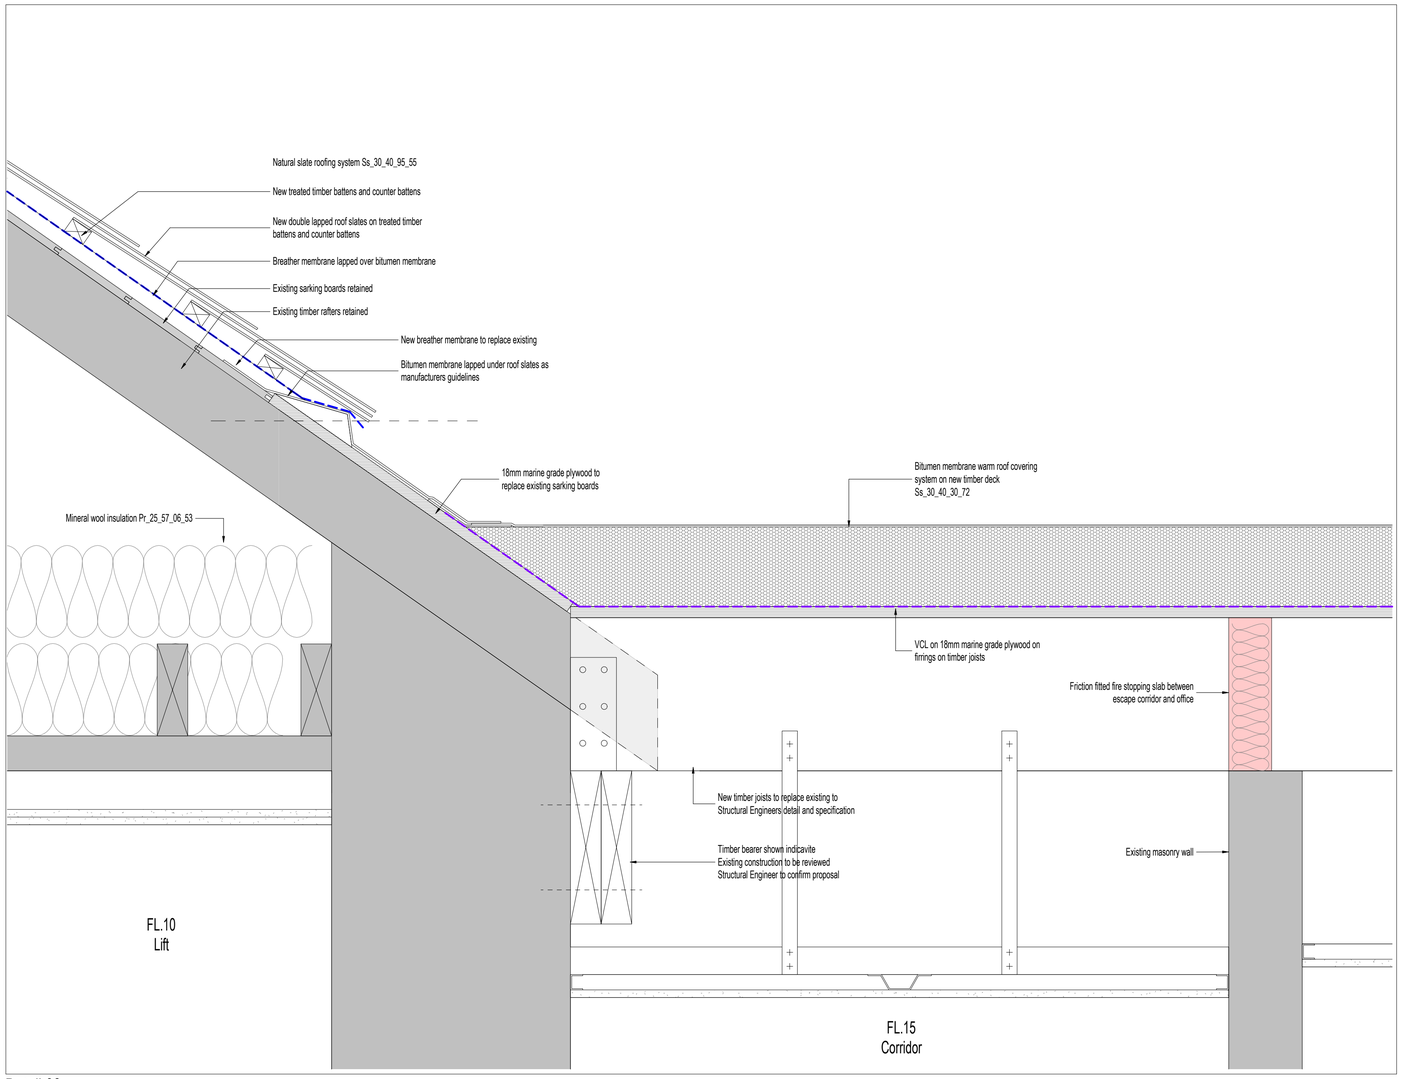


## Detail 03
1 : 5

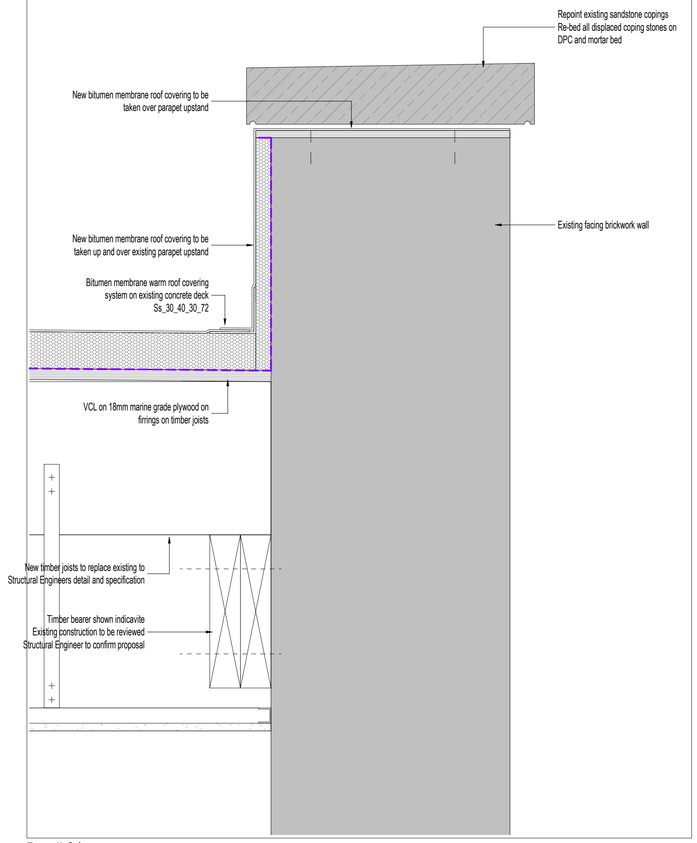


## Detail 04
1 : 5

| REV | DESCRIPTION \| DRAWN BY \| CHECKED BY \| APPROVED BY | DATE |
|---|---|---|
| P01 | Roof details updated to include counter battens and double lapped slates \| LP \| CB \| CB | 02/12/2024 |
| P00 | Stage 4 issue \| JT \| CB \| CB | 12/11/2024 |

| | |
|---|---|
| RIBA PLAN OF WORK WORKSTAGE | LEVEL OF MODEL DEFINITION (LoD) |
| Stage 4 - Technical Design | LoD 3 - Approximate Model |
| PURPOSE OF ISSUE - SUITABLE FOR ... | STATUS or SUITABILITY |
| Tender | NA - Not Applicable |


lawray architects

CARDIFF 029 2052 8140
LONDON 0207 138 3560
WREXHAM 01978 357 887
www.lawray.co.uk


CLIENT
Wrexham County Borough Council

PROJECT TITLE
Wrexham Old Library

DRAWING TITLE
Proposed Roof Details - Sheet 3 of 4

PROJECT No
20045

SCALE @ A1
1 : 5

DRAWING No (BS1192:2007 +A2:2016) & (I9 EN ISO19650)
1192: Project - Originator - Volume - Level - Type - Role - Number
19650: Project - Originator - Functional - Spatial - Form - Discipline - Number
Breakdown Breakdown

REVISION
WOL-LAW-X-X-DR-**A-270012** **P01**

**DO NOT SCALE**


Any discrepancy or query concerning this drawing should be referred to the Architect
**Copyright © LAWRAY LIMITED**
Registered Office: Greenmeadow Springs, 1 Cae Gwyrdd, Tongwynlais, CARDIFF CF15 7AB
Reg. Co. No. 2724178, VAT Reg. No. 134 2146 06


Print Date: 04/12/2024 17:17:47

File Name: Autodesk Docs://20045_RefurbOldLibrary/WOL-LAW-X-X-M3-A-000002_Building.rvt