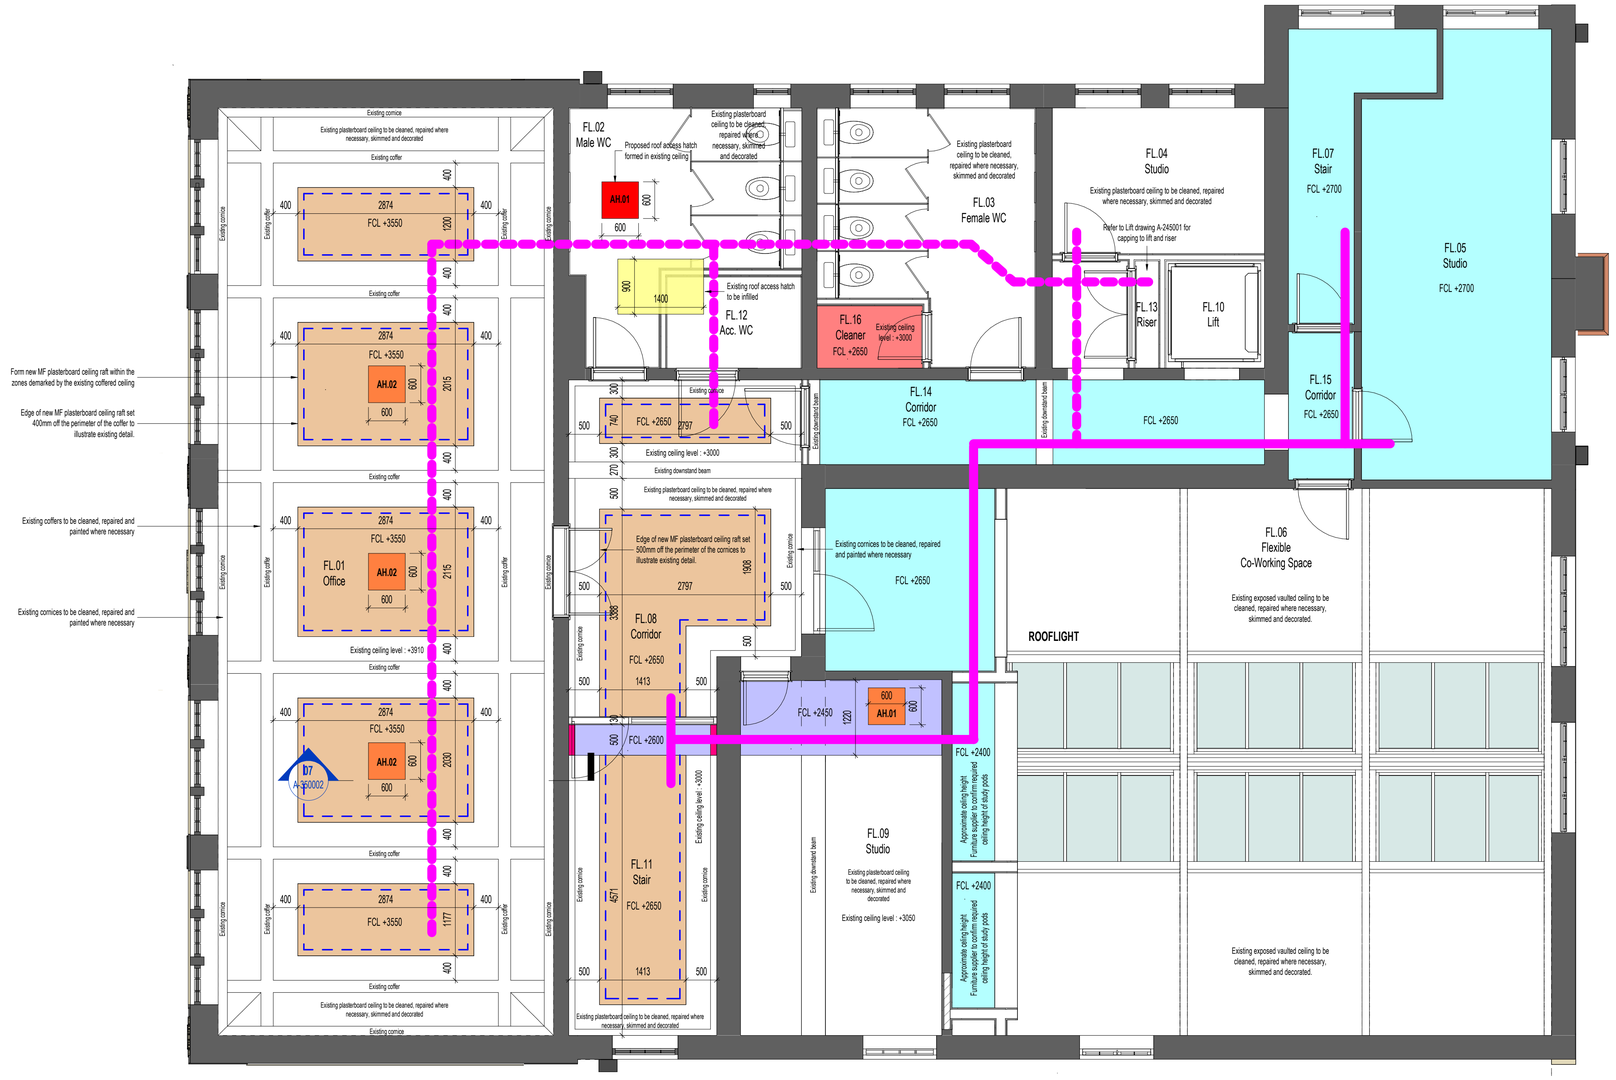

Existing cornice
Existing plasterboard ceiling to be cleaned, repaired where necessary, skimmed and decorated
Existing coffer
Existing coffer
Existing coffer