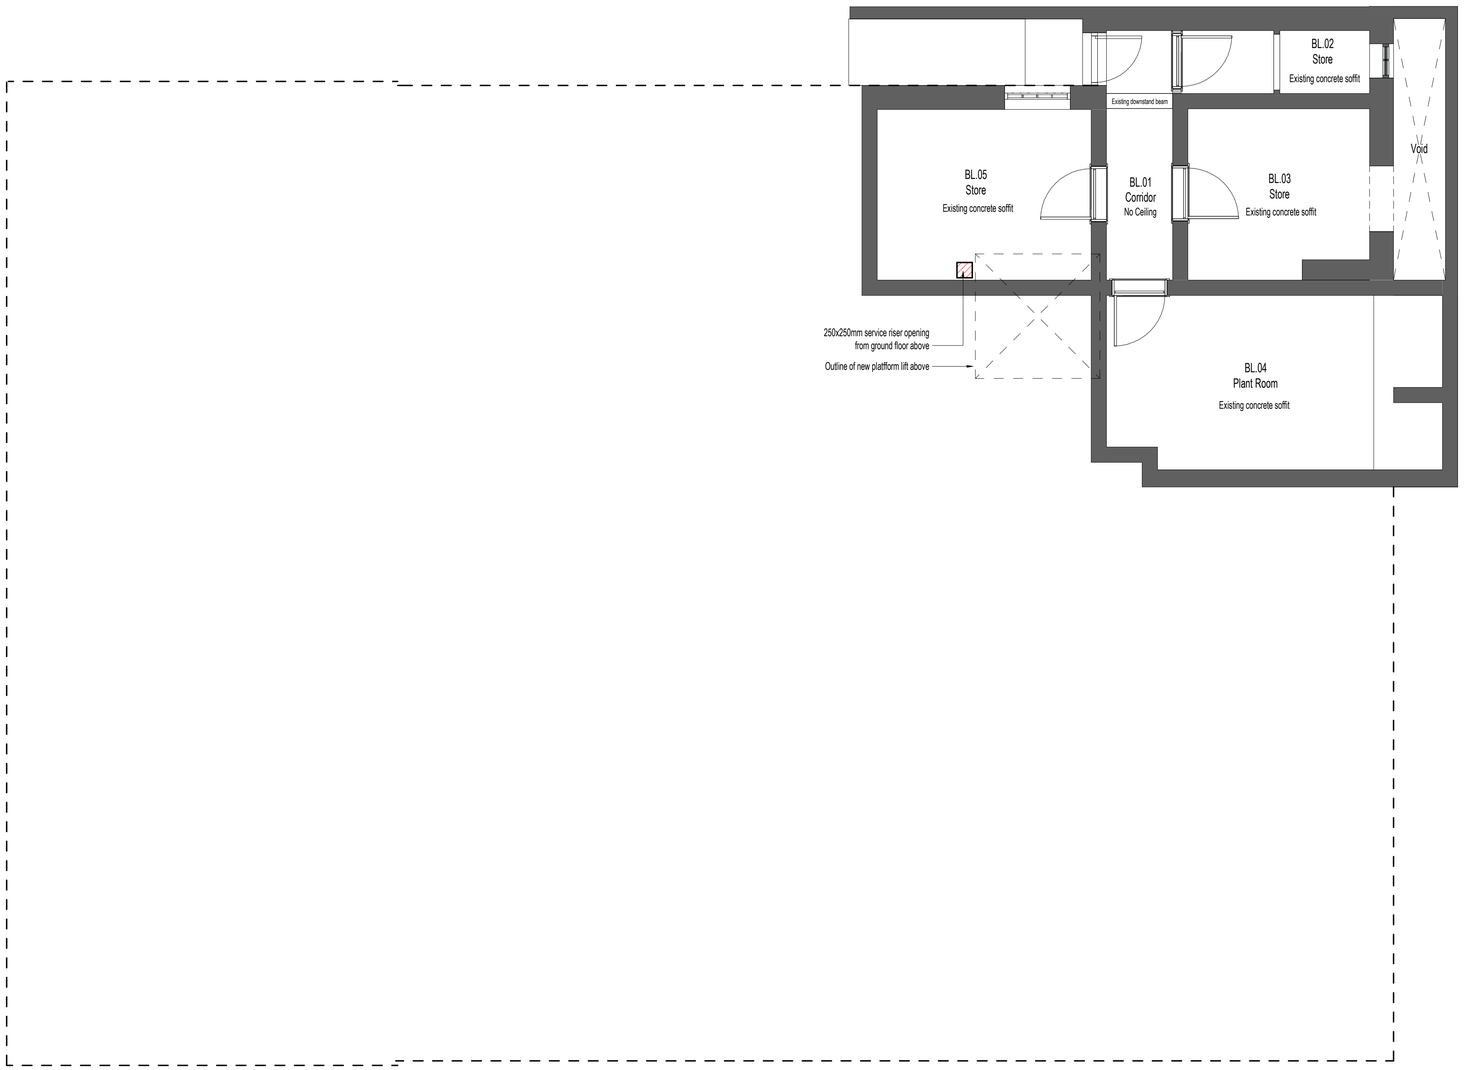


Proposed Basement Ceiling Plan
1 : 50

Construction (Design and Management) Regulations

Design risk assessments are carried out throughout the design stage of this project in accordance with company procedures and manuals. Where reasonably possible all areas of risk applicable to design and end use of the construction have been identified and then eliminated, mitigated or recorded as a residual risk. Note that general risks of which a competent designer or contractor should be aware are not included. This drawing is to be read in conjunction with the Pre-construction Information and all related documents prepared in accordance with the current Construction (Design and Management) Regulations 2015 and all applicable Health and Safety legislation as currently amended.

LEGEND

EXISTING CEILING TYPES

Denotes the location of existing downstand structural beams.

All existing exposed ceiling to be cleaned, repaired where necessary, skimmed and painted white

PROPOSED CEILING TYPES

FCL +XXXX Proposed Finished Ceiling Level

CT.01 - MF plasterboard raft system
NBS ref: Ss_30_25_22_70

CT.01 - GRG cast within MF plasterboard raft to form perimeter uplights
NBS ref: Pr_25_71_35_29

CT.02 - MF plasterboard ceiling system
NBS ref: Ss_30_25_10_35 - Type A

CT.03 - MF plasterboard bulkhead system
NBS ref: Ss_30_25_10_35 - Type A

CT.04 - MF Plasterboard ceiling system - 60 minutes fire rated
NBS ref: Ss_30_25_10_35 - Type B

CT.05 - 20mm Glasroc F FireCase - Steel Beam Encasement
NBS ref: Ss_25_25_45_33 IWL.02

CT.06 Existing plasterboard ceiling to be cleaned, repaired where necessary, skimmed and painted black.

CT.07 Existing roof access hatch to be infilled.
NBS ref: Ss_30_20_10_45

AH.01 **AH.02** - Roof access hatch formed in existing ceiling
NBS ref: Ss_25_30_20_35

AH.02 **AH.03** - Roof access hatch formed in MF plasterboard ceiling below existing roof access hatches
NBS ref: Ss_25_30_20_35

Concealed cornice

Proposed main containment route for MEP services

Proposed main containment route for MEP services.
Located within slate pitched roof void

REV	DESCRIPTION | DRAWN BY | CHECKED BY | APPROVED BY	DATE
P02	Stage 4 issue | JT | CB | CB	12/11/2024
P01	Stage 3 Issue | RE | RE | CB	04/09/2024
P00	Draft Stage 3 Issue | AJ | CB | MWR	09/08/2024

RIBA PLAN OF WORK WORKSTAGE	LEVEL OF MODEL DEFINITION (LoD)
Stage 4 - Technical Design	LoD 3 - Approximate Model
PURPOSE OF ISSUE - SUITABLE FOR ...	STATUS or SUITABILITY
Tender	NA - Not Applicable

lawray architects

CARDIFF 029 2052 8140
LONDON 0207 138 3560
WREXHAM 01978 357 887
www.lawray.co.uk

CLIENT
Wrexham County Borough Council

PROJECT TITLE
Wrexham Old Library

DRAWING TITLE
Proposed Basement Ceiling Plan

PROJECT No 20045
SCALE @ A1 As indicated

DRAWING No WOL-LAW-X-B01-DR-**A-065001**
REVISION **P02**

ISO 19650 Project - Originator - Volume - Level - Type - Role - Number
Breakdown Breakdown

DO NOT SCALE

Any discrepancy or query concerning this drawing should be referred to the Architect
Copyright © LAWRAY LIMITED
Registered Office: Greenmeadow Springs, 1 Cae Gwyrdd, Tongwynlais, CARDIFF CF15 7AB
Reg. Co. No. 2724178, VAT Reg. No. 134 2146 06

Print Date: 14/11/2024 20:54:33

File Name: Autodesk Docs://20045_RefurbOldLibrary/WOL-LAW-X-X-M3-A-000002_Building.rvt