
NOTE

This drawing is to read in conjunction with all other Architects drawings and all Structural Engineers drawings details and calculations.

It is the contractors responsibility to check all dimensions prior to fabrication or construction, any discrepancies to be reported to the Architect.

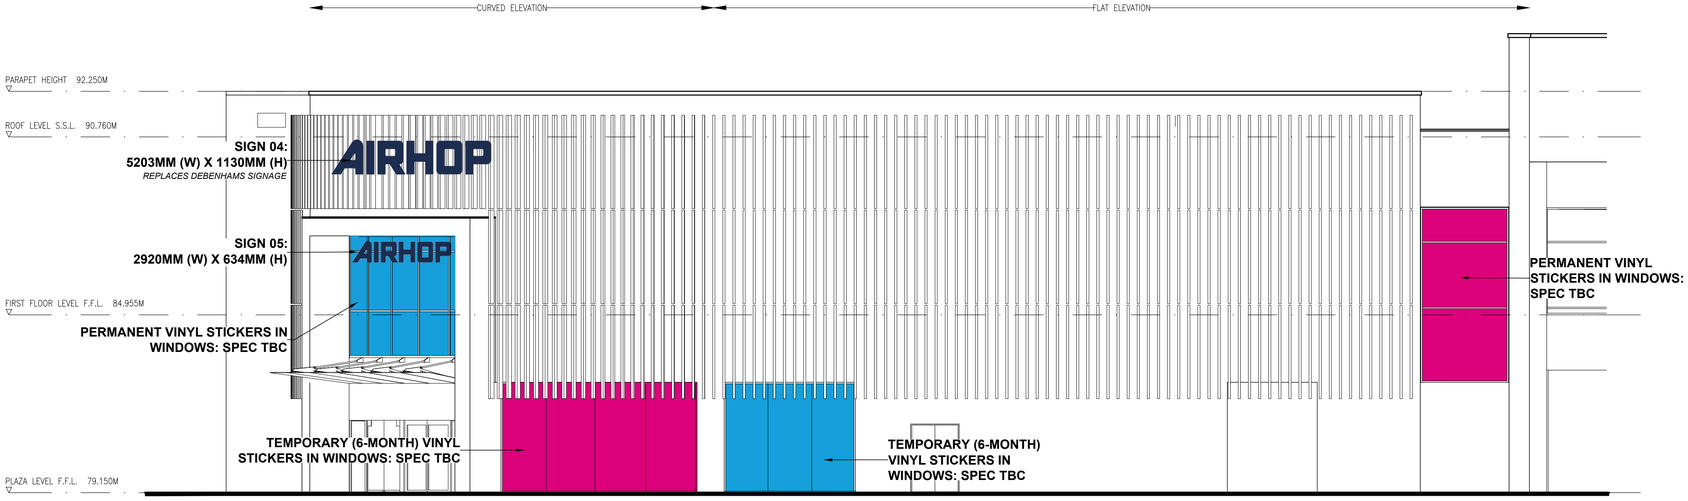

EXISTING ELEVATION B

Proposed Elevation B

Scale 1:100 @ A1

REVISIONS:

REV A: SIGNAGE ALTERATIONS	26.11.24
REV B: PLANNING ISSUE	09.12.24
REV C: AMENDED DRAWING TYPO	12.12.24

PROPOSED JUMP INC SIGNAGE ZONES

0m 1m 2m 3m 4m 5m 6m 7m 8m 9m 10m

KIRKMAN
ARCHITECTS

PO BOX 929
ALTRINCHAM, CHESHIRE
WA15 5QL
TEL: 07974 254060
WWW.KIRKMANARCHITECTS.CO.UK

Project

PROPOSED JUMP INC
UNITS A1 & B8, MEADOWS WALK SHOPPING CENTRE, WREXHAM
LL13 8DG

Drawing

PROPOSED ELEVATION B

Date APRIL 2024 | Drawn By CM | Scale 1:100 @ A1

Drawing Status	Drawing No.	Rev No.
PLANNING	1655-15	C