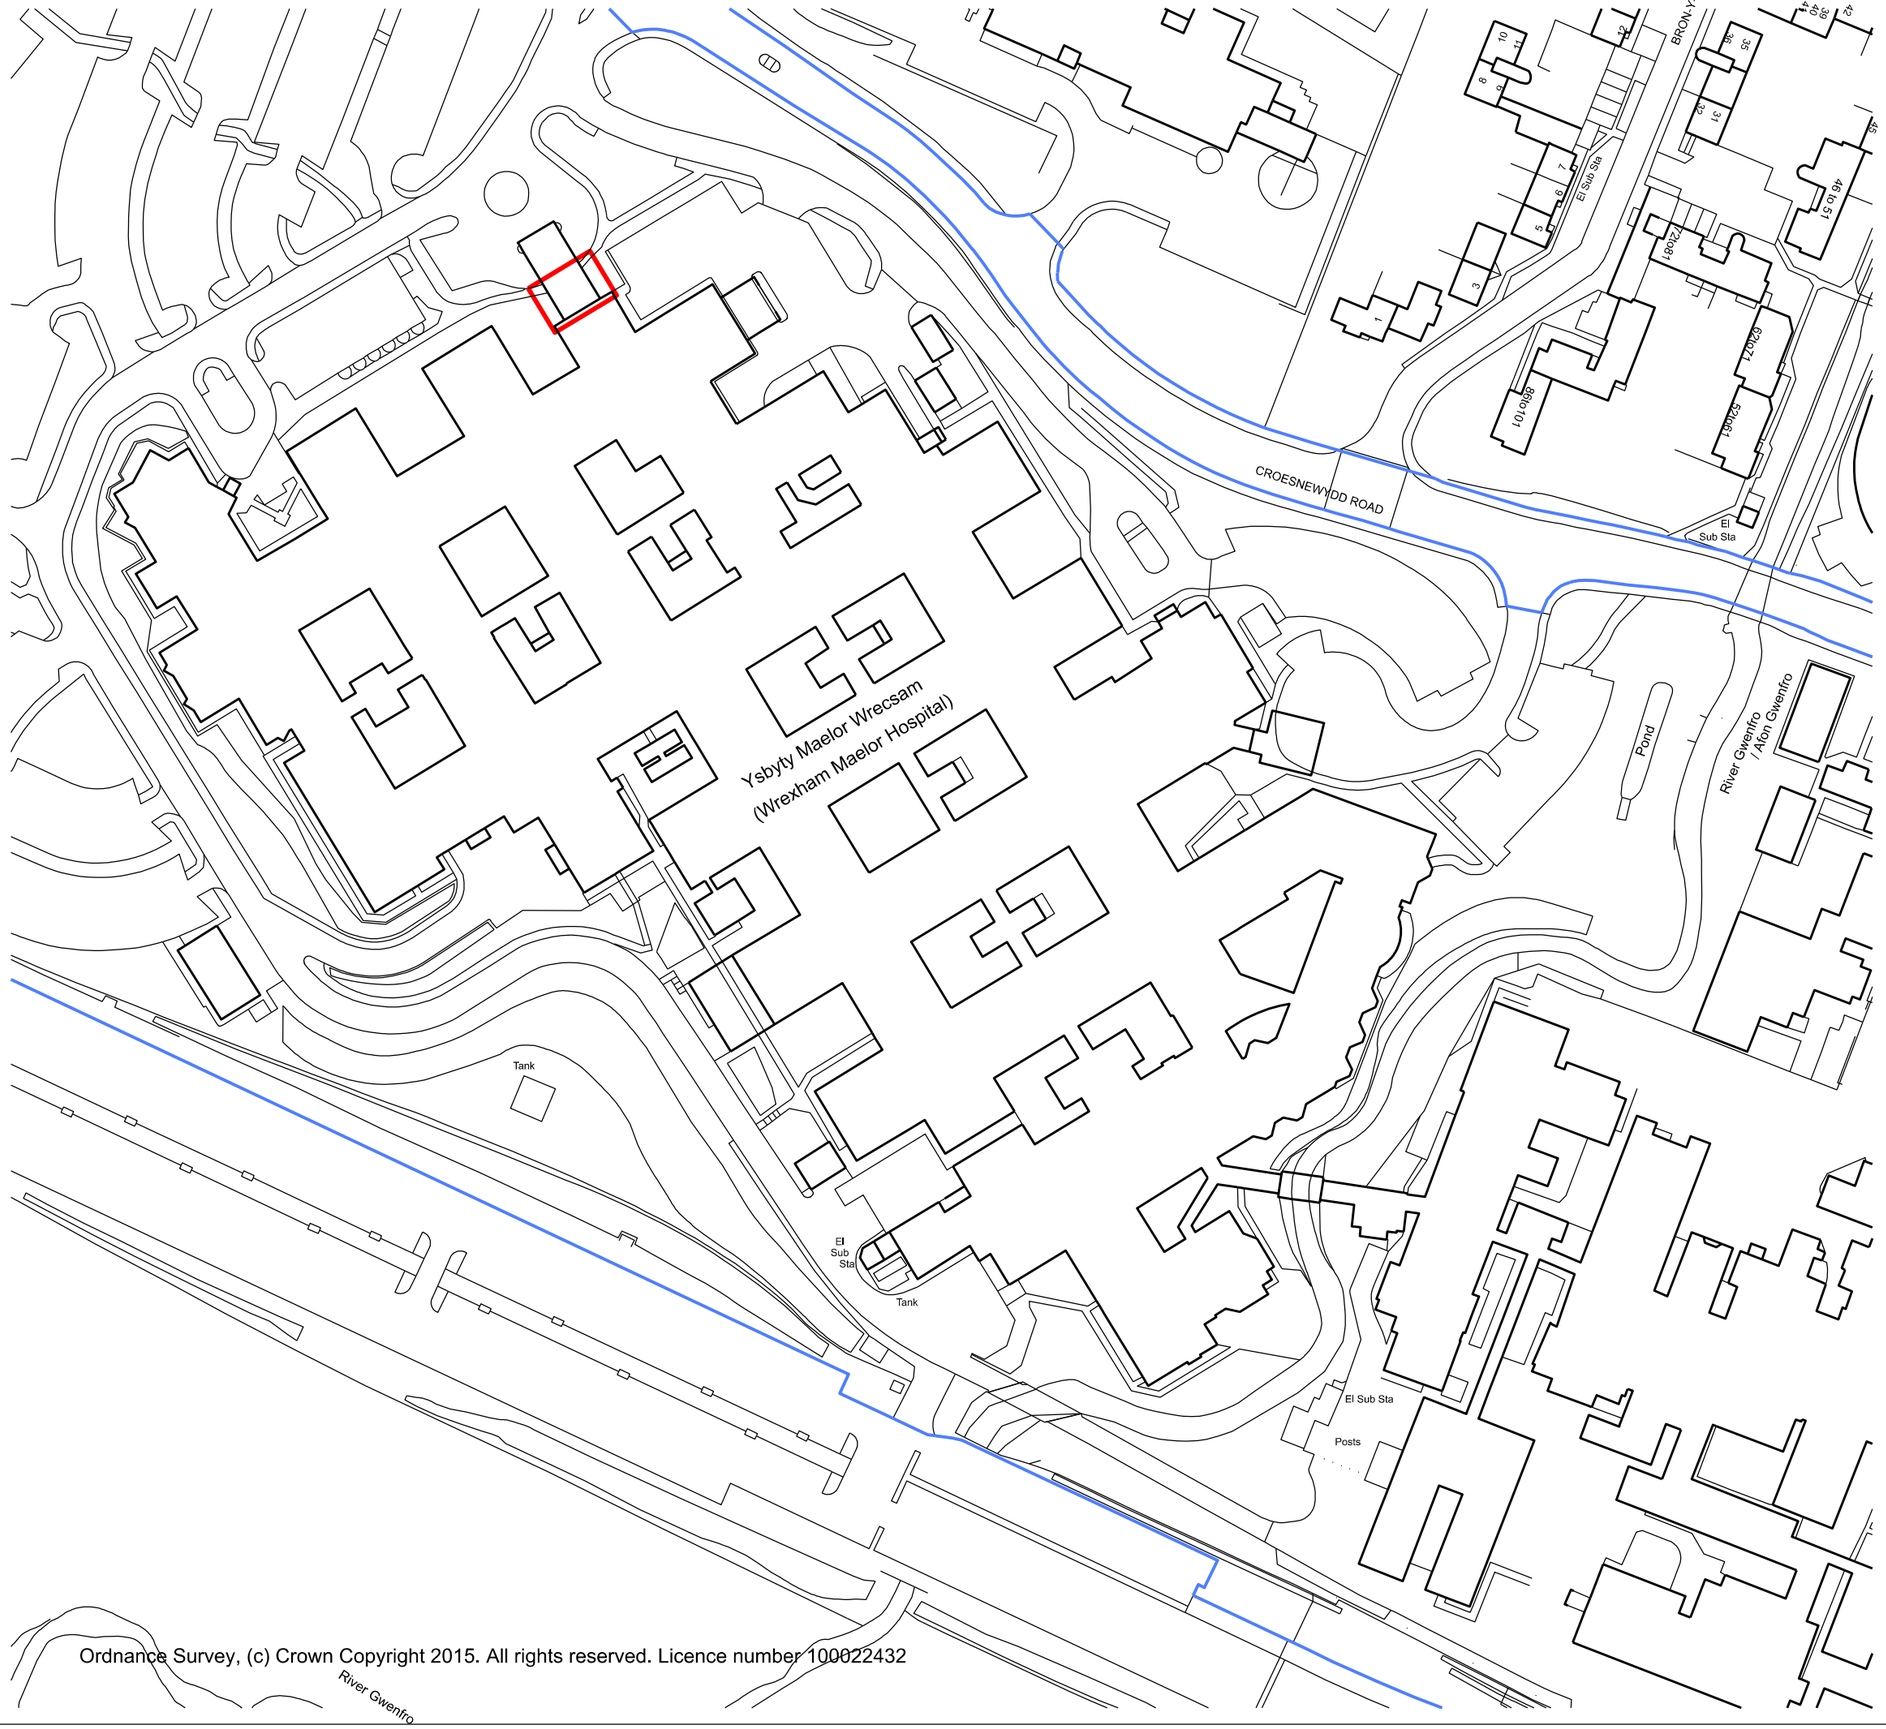


Ordnance Survey, (c) Crown Copyright 2015. All rights reserved. Licence number 100022432

General Notes

1. Contractor to verify all dimensions and check level datums on site
2. All of the designs are the sole property of TACP Architects Ltd and may not be used without their written agreement
3. All prints, specifications and their copyright are the property of TACP Architects Ltd
4. OMITTED
5. All dimensions shall be checked on site before commencement of shop drawings, manufacture and all discrepancies must be reported to TACP Architects Ltd

Risk Assessments

Revisions

Rev	Date	Description	By	Check

Consultants

Client

Betsi Cadwaladr University Health Board

Project Title

Wrexham Maelor Entrance Works

Drawing Title

Location Plan - Main Entrance

Scale	Date	Drawn By	Checked By	Office
1:1250@A3	12/2024	MR	GM	Wrexham

Project No. Project ● Originator ● Zone ● Level ● Type ● Role ● Number — Revision

21001-62 — LOC01

TACP Architects Ltd
Pembroke House
Ellice Way
Wrexham Technology Park
Wrexham LL13 7YT
T. 01978 291161
E. admin@tacparchitects.co.uk

www.tacparchitects.co.uk

Architecture ● Interior Design ● Healthcare Planning ● Conservation ● Masterplanning ● Sustainable Design