
1X HABITAT AID BAT BOX TO BE AFFIXED TO SOUTH FACING GABLE OF EXISTING SHED

1X HABITAT AID SMALL BIRD BOX (32MM ENTRY HOLE) TO BE AFFIXED TO NORTH FACING GABLE

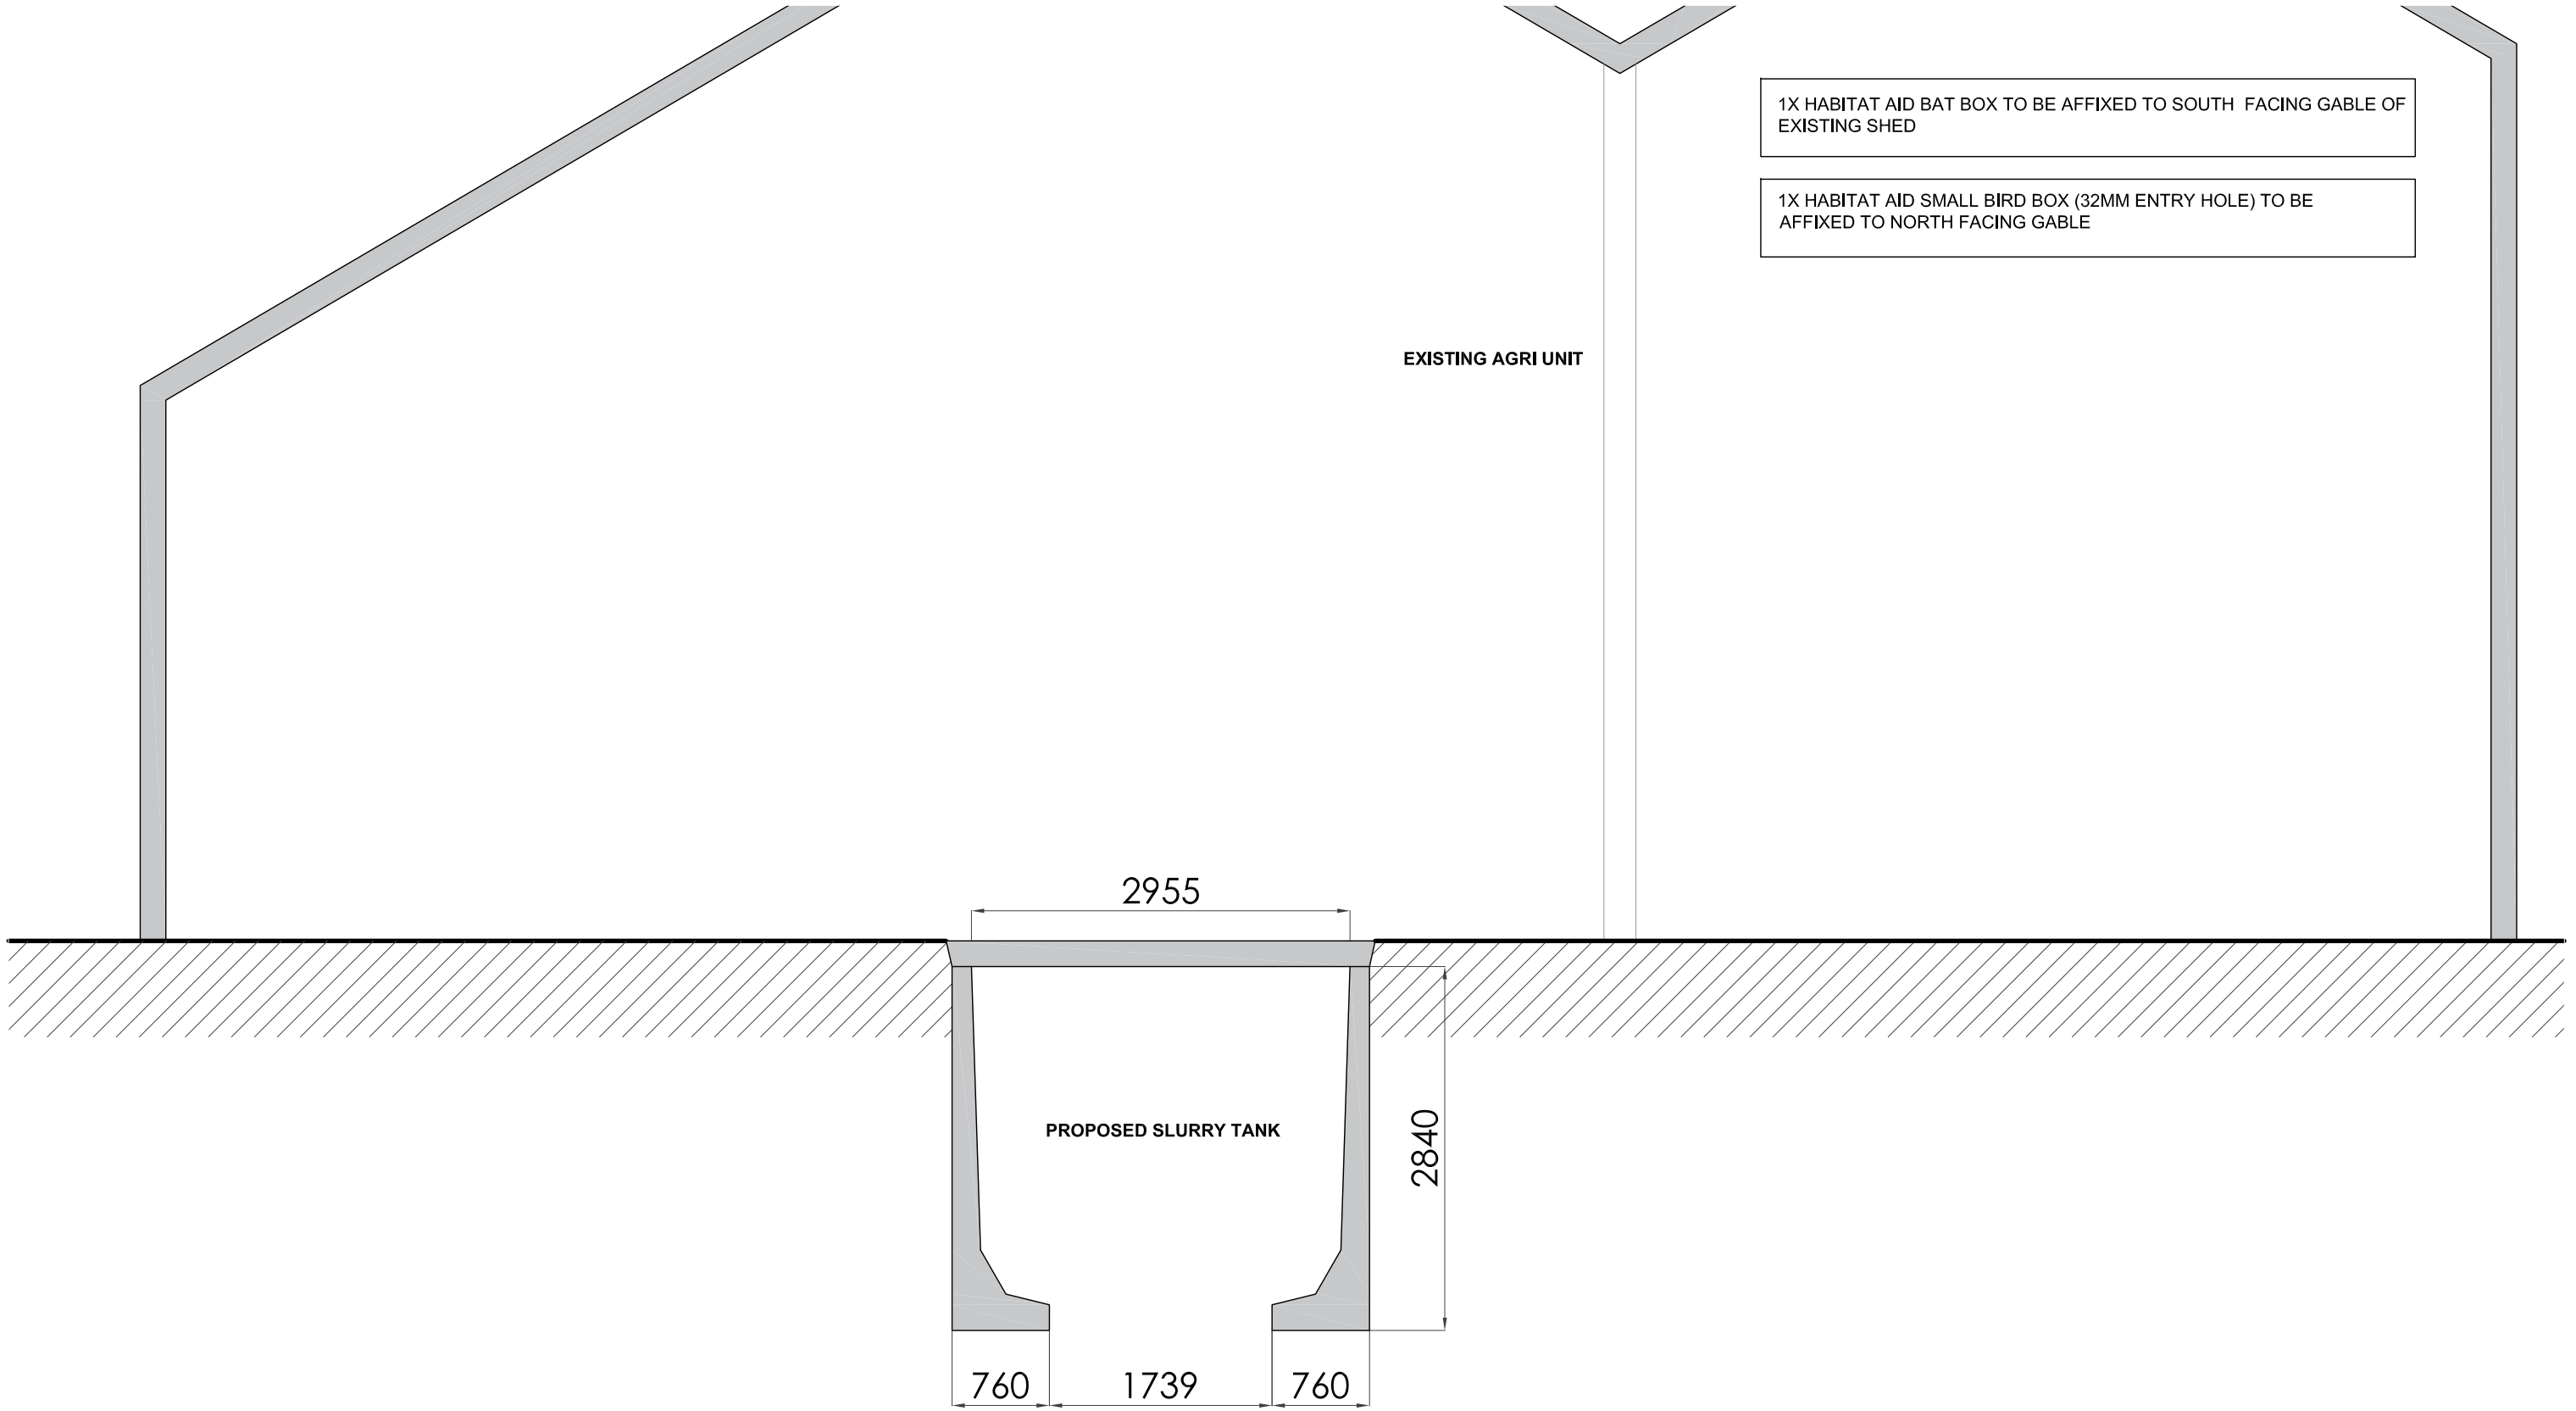

PROPOSED SECTION

TŶ ARCHITECTURE CYF

Project PROPOSED NEW SLURRY TANK
-PLANNING DRAWINGS

Address TY GWYN, ALLT TY GWYN, RHOSLLANNERCHRUGOG, WREXHAM, LL14 1EL

Client MR DEWI DAVIES

Scale SCALE 1:100 @ A3 **Drawing:-** TY/1615/PL02

Tŷ Architecture
@tyarchitecture20
info@tyarchitecture.co.uk
15A Clwyd Street
Ruthin
Denbighshire
LL15 1HF
www.tyarchitecture.co.uk
01824 702 444