


SECTION S2

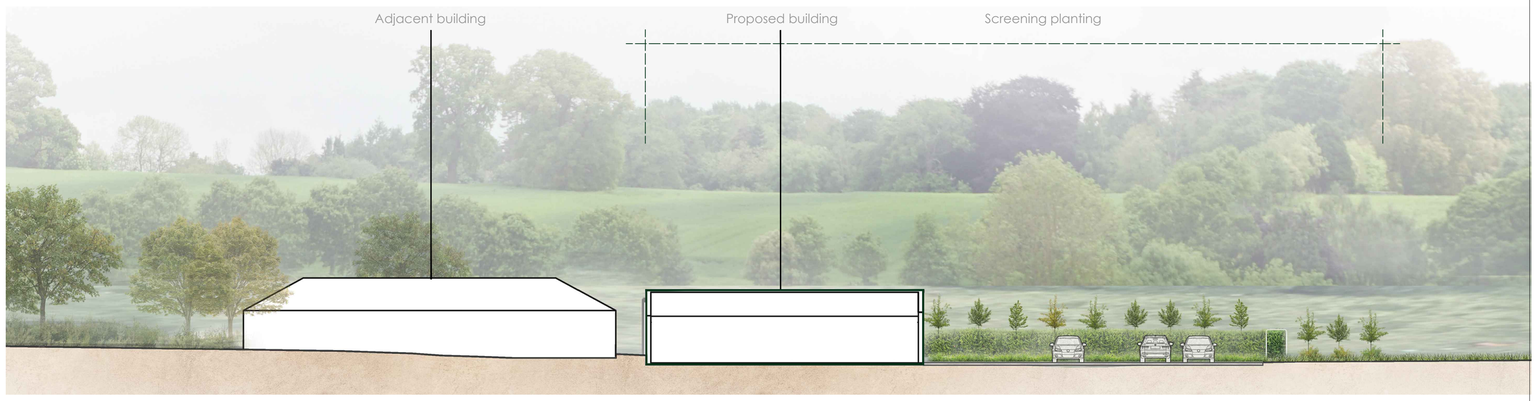

Screening vegetation - height 0 - 5 years

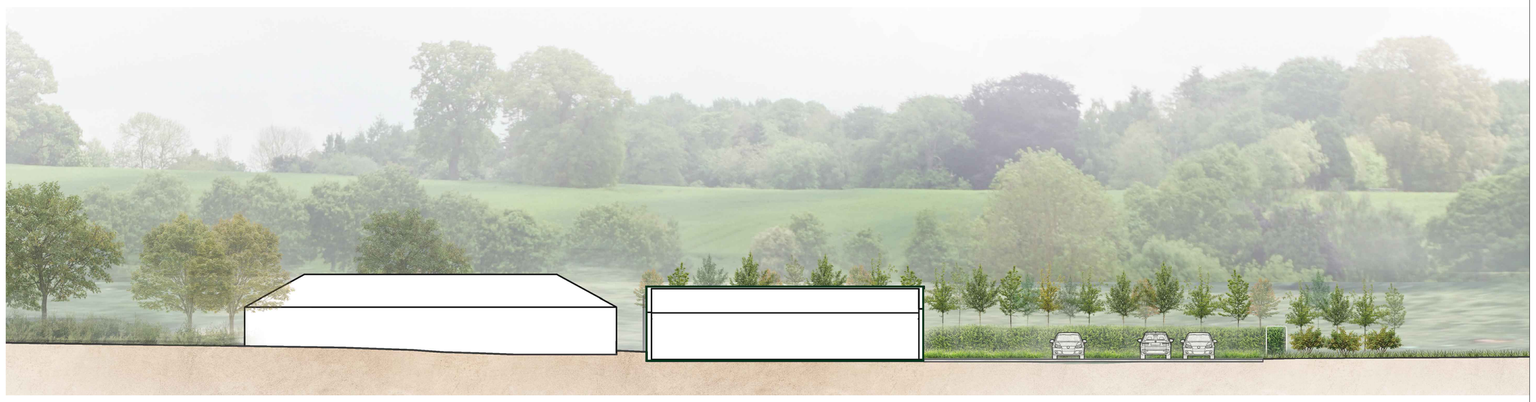


Screening vegetation - height 5 - 10 years

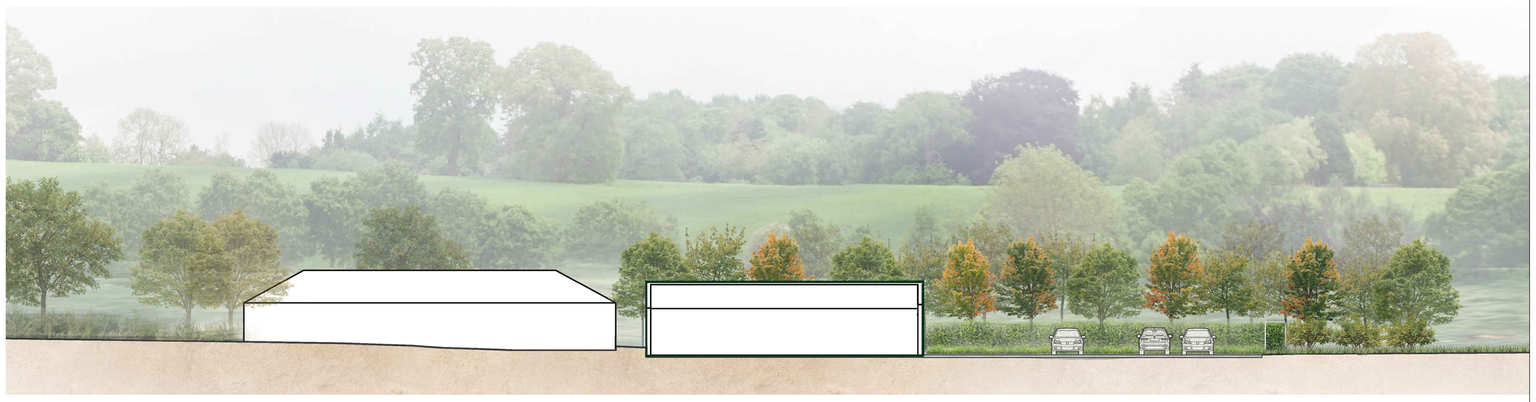

Screening vegetation - height 10 - 20 years

0m 10m 20m
SCALE 1:200

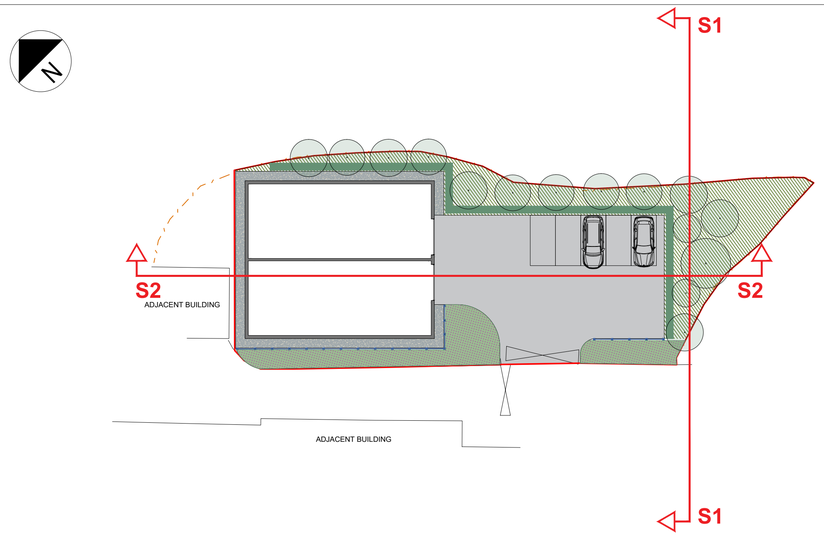

Squareyard

Landscape Architecture - Urban Design - Masterplanning

Email - studio@yd2.co.uk
Web - www.yd2.co.uk
Tel - 07514 281 452

Address:
Suite 10 - Hardman Business Centre,
New Hall Hey Road,
Rossendale

GENERAL NOTES:

1. DIMENSIONS GOVERN
2. ALL DIMENSIONS ARE IN MILLIMETERS UNLESS NOTED OTHERWISE ON THE DRAWINGS
3. ALL DIMENSIONS SHALL BE VERIFIED ON SITE PRIOR TO ANY CONSTRUCTION
4. YD2 SHALL BE NOTIFIED OF ANY DISCREPANCIES

DRAWING NOTES:

REV	DESCRIPTION	DRAWN	CHECKED	DATE
P1	FIRST ISSUE - FOR COMMENT	MG	AV	15/05/2024
P2	SECTION AMENDED	MG	AV	31/05/2024

PROJECT TITLE
BRYN Y PYS
OVERTON
NORTH WALES

DRAWING TITLE
SCREENING MITIGATION PLANTING
SECTION 2

SCALE @ A1
1:200

DATE
MAY 24

PROJECT NUMBER
YD2_24_014

DRAWING No.
YD2_BRY_SX_D_L_00951

REVISION
P2