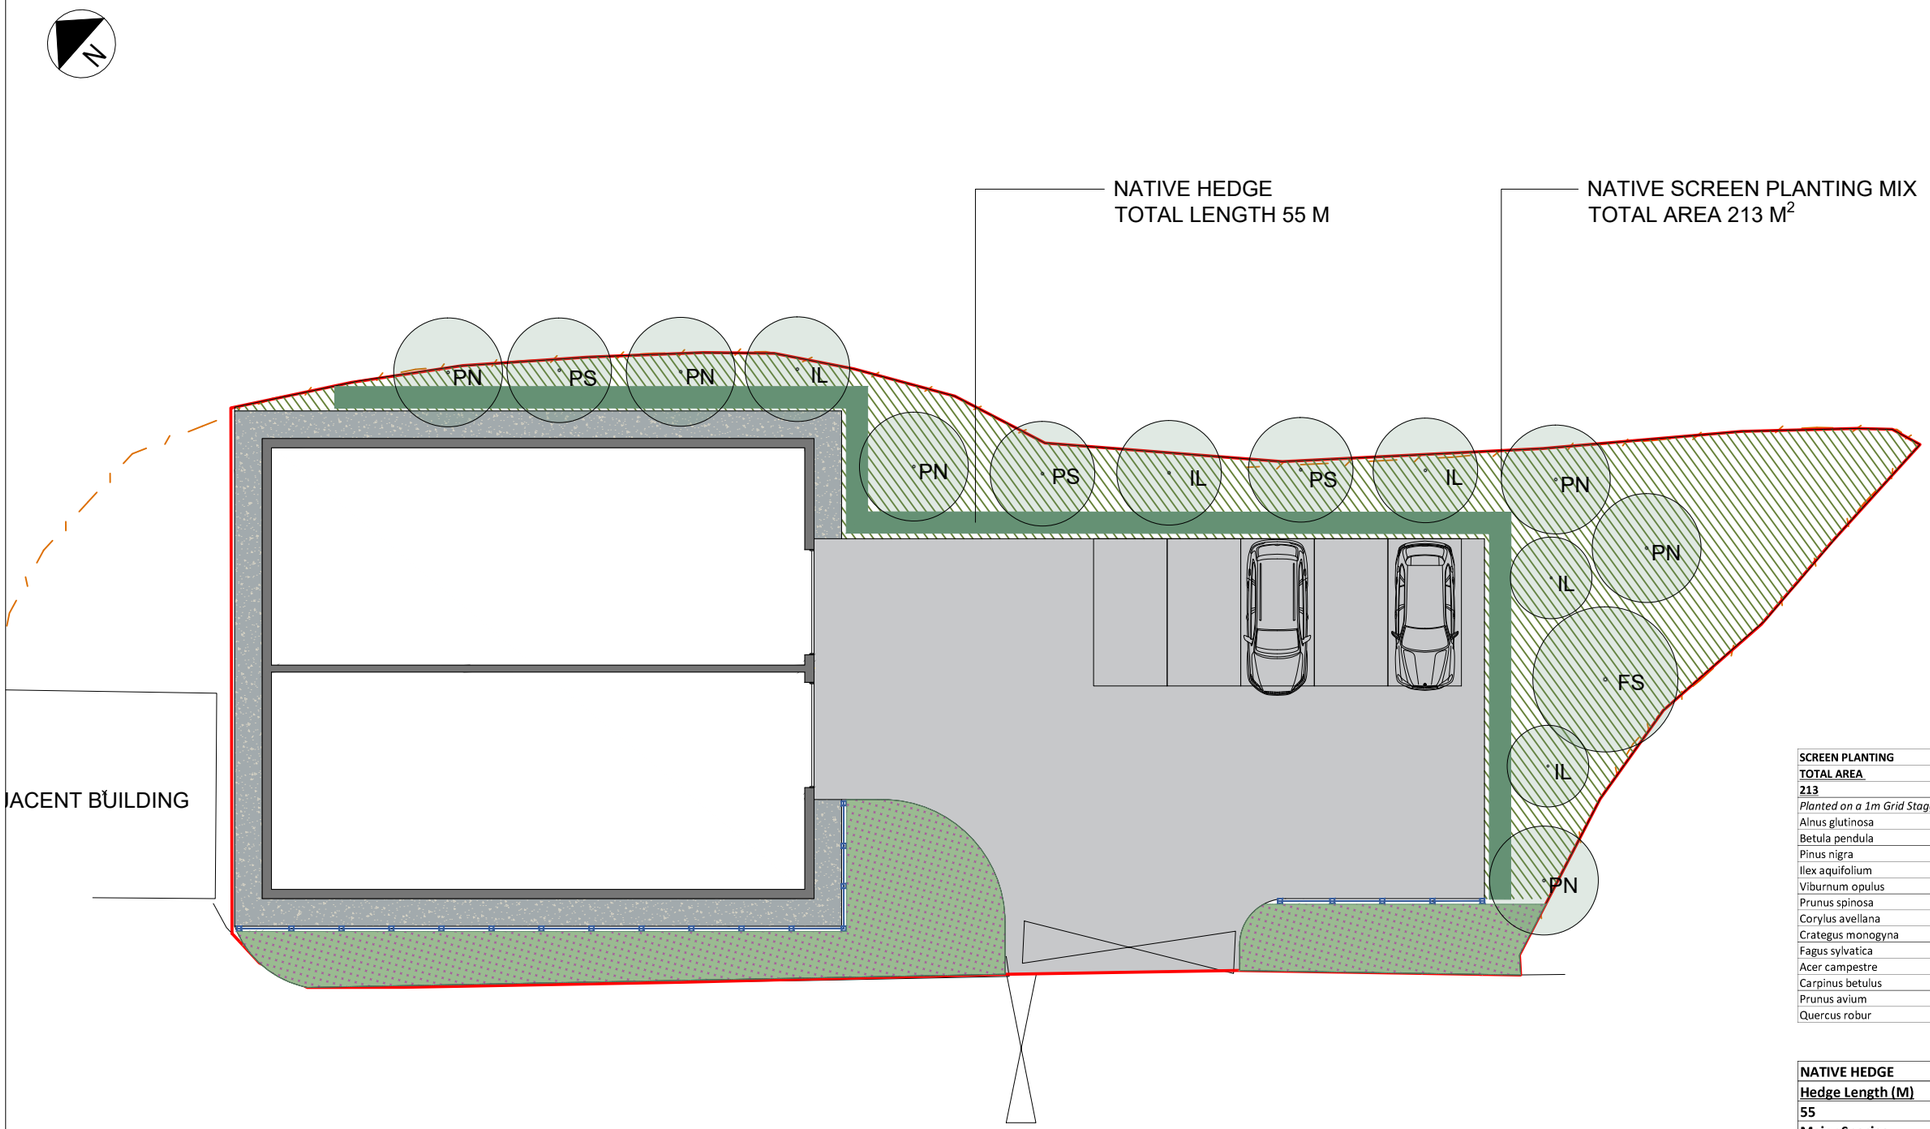


KEY:

- PROPOSED NATIVE SPECIMEN TREE
  SEE PLANT SCHEDULE FOR CODES
- PROPOSED MIXED NATIVE HEDGE TO SITE BOUNDARIES
  SEE PLANT SCHEDULE FOR SPECIES MIX, SPACING AND SPECIFICATION NOTES
- PROPOSED POST AND RAIL FENCE
- PROPOSED NATIVE SCREEN PLANTING
  SEE PLANT SCHEDULE FOR SPECIES MIX AND NURSERY SIZES
- PROPOSED WILDFLOWER MEADOW
- PROPOSED CONCRETE BASE
- PROPOSED ASPHALT
  TO ENGINEERS SPECIFICATION

SCREEN PLANTING					
TOTAL AREA	Nursery Grade	Height	TOTAL		
213			213		
Planted on a 1m Grid Staggered			%MIX		NUMBERS
Alnus glutinosa	Bareroot 1 + 2 Transplant	1.2-1.5m	20	MIN 3 BREAKS, BUSHY	**43**
Betula pendula	Bareroot 1 + 2 Transplant	1.2-1.5m	15	MIN 3 BREAKS, BUSHY	**32**
Pinus nigra	2L Pot	40/60cm	5	MIN 3 BREAKS	**11**
Ilex aquifolium	2L Pot	40/60cm	5	MIN 5 BREAKS, BUSHY	**11**
Viburnum opulus	Bareroot 1 + 2 Transplant	1.2-1.5m	5	MIN 5 BREAKS, BUSHY	**11**
Prunus spinosa	Bareroot 1 + 2 Transplant	1.2-1.5m	5	MIN 3 BREAKS, BUSHY	**11**
Corylus avellana	Bareroot 1 + 2 Transplant	1.2-1.5m	10	MIN 5 BREAKS, BUSHY	**21**
Crategus monogyna	Bareroot 1 + 2 Transplant	1.2-1.5m	15	MIN 5 BREAKS, BUSHY	**32**
Fagus sylvatica	12-14cm Girth Heavy Standard	350/400cm	5	Standard 1.5 M Clear Stem	**11**
Acer campestre	12-14cm Girth Heavy Standard	350/400cm	5	Standard 1.5 M Clear Stem	**11**
Carpinus betulus	12-14cm Girth Heavy Standard	350/400cm	5	Standard 1.5 M Clear Stem	**11**
Prunus avium	12-14cm Girth Heavy Standard	350/400cm	2.5	Standard 1.5 M Clear Stem	**5**
Quercus robur	12-14cm Girth Heavy Standard	350/400cm	2.5	Standard 1.5 M Clear Stem	**5**

NATIVE HEDGE					
Hedge Length (M)	Nursery Grade	Height	Total No. Plants		
55			275	% Mix	No Of Plants
Major Species					
Crataegus monogyna	Bareroot 1 + 1 Transplant	1.2-1.5m		60	165
Prunus spinosa	Bareroot 1 + 1 Transplant	1.2-1.5m		20	55
Corylus avellana	Bareroot 1 + 1 Transplant	1.2-1.5m		7.5	20.625
Ilex aquifolium	3L Pot	0.6-0.8m		7.5	20.625
Minor Species					
Prunus padus	Bareroot 1 + 1 Transplant	1.2-1.5m		2.5	6.875
Rosa canina	Bareroot 1 + 1 Transplant	1.2-1.5m		2.5	6.875

Planted at 5 plants/m in double staggered row.

CODE	SPECIES	GRADE	ROOT COND.	HEIGHT	DENSITY/NOTES	NUMBER
IL	Ilex aquifolium	6-8CM GIRTH 20L POT	POTTED	350/400CM		**5**
PN	Pinus nigra	16-18CM GIRTH EXTRA HEAVY STANDARD	ROOTBALLED	400/450CM		**6**
PS	Pinus sylvestris	16-18CM GIRTH EXTRA HEAVY STANDARD	ROOTBALLED	400/450CM		**3**
FS	Fagus sylvatica	16-18CM GIRTH EXTRA HEAVY STANDARD	ROOTBALLED	450/550CM	1.8M CLEAR STEM DOUBLE STAKED AND TIED	**1**

Squareyard
Landscape Architecture - Urban Design - Masterplanning
Yd²

Email - studio@yd2.co.uk
Web - www.yd2.co.uk
Tel - 07514 281 452

Registered office:
Yd2 Ltd.
83 Ducie Street, Manchester, M1 2JQ

GENERAL NOTES:

1. DO NOT SCALE FROM THIS DRAWING
2. DIMENSIONS GOVERN
3. ALL DIMENSIONS ARE IN MILLIMETERS UNLESS NOTED OTHERWISE ON THE DRAWINGS
4. ALL DIMENSIONS SHALL BE VERIFIED ON SITE PRIOR TO ANY CONSTRUCTION
5. YD2 SHALL BE NOTIFIED OF ANY DISCREPANCIES

DRAWING NOTES:

REV	DESCRIPTION	DRAWN	CHECKED	DATE
P1	FIRST ISSUE - ISSUED FOR PLANNING APPLICATION	MG	AV	16/05/24
P2	FIRST ISSUE - LANDSCAPE AMENDED	MG	AV	30/05/24

PROJECT TITLE
BRYN Y PYS
OVERTON
NORTH WALES

DRAWING TITLE
LANDSCAPE PLAN

SCALE
1:200 @ A3

DATE
MAY 24

PROJECT NUMBER
YD2_24_014

DRAWING No.
YD2_BRY_LP001

REVISION
P2