



Section A - 1:500@ A1

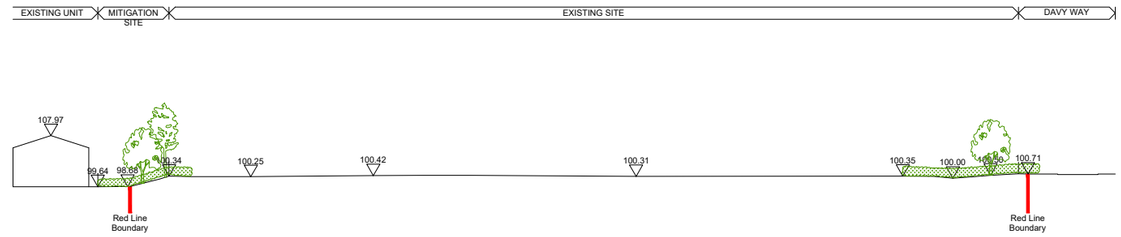

Section B - 1:500@ A1

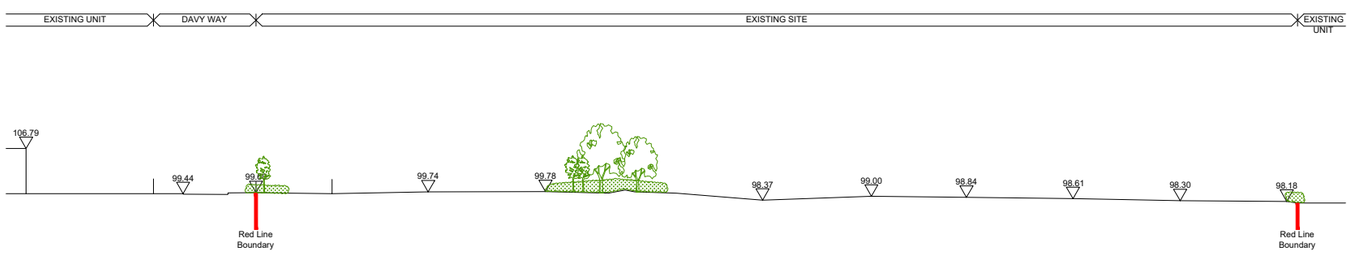

Section C - 1:500@ A1



Key Plan-1:1000@ A1

N

0 10 20 30 40 50m
Scale 1:1000

0 5 10 15 20 25m
Scale 1:500

NOTES

AEWTP026C

- All dimensions and levels are to be checked on site.
- Any discrepancies are to be reported to the architect before any work commences
- This drawing shall not be scaled to ascertain any dimensions. Work to figured dimensions only.
- This drawing shall not be reproduced without express written permission from AEW.
- Title overlay drawings and ownership boundaries are produced using all reasonable endeavors. AEW cannot be responsible for the accuracy or scale discrepancy of base plans supplied to them.
- All works are to be undertaken in accordance with Building Regulations and the latest British Standards.
- All proprietary materials and products are to be used strictly in accordance with the manufacturers recommendations.

CDM 2015

Client notified of duties:

Principal Designer: **tbc**

Unless noted below, all known hazards have been highlighted on the drawing:

Red line site boundary: 3.23ha / 7.98 acres (as Title CYM589598)

REV	Date	Drawn by: -	Checked by: -
P2	23/10/24	TF	DOH
Updated to Client comments			
P1	13/07/23	TF	DOH
Initial issue			

Status: S4 — Purpose of Issue: For Approval

drawing stage: **Stage 3**

client: **RA & CE Platt Ltd**

project: **Rackery Lane, Llay Industrial Park, Wrexham**

drawing title: **Existing Site Sections**

date: 29/04/24 — drawn: TF

scale@A1: As Indicated — checked: DOH

Rev: **P2**

Job No: **13361-AEW-SI-XX-DR-A-0507**

aew architects
0161 214 4370
www.aewarchitects.com

AEW Reference Number 13361