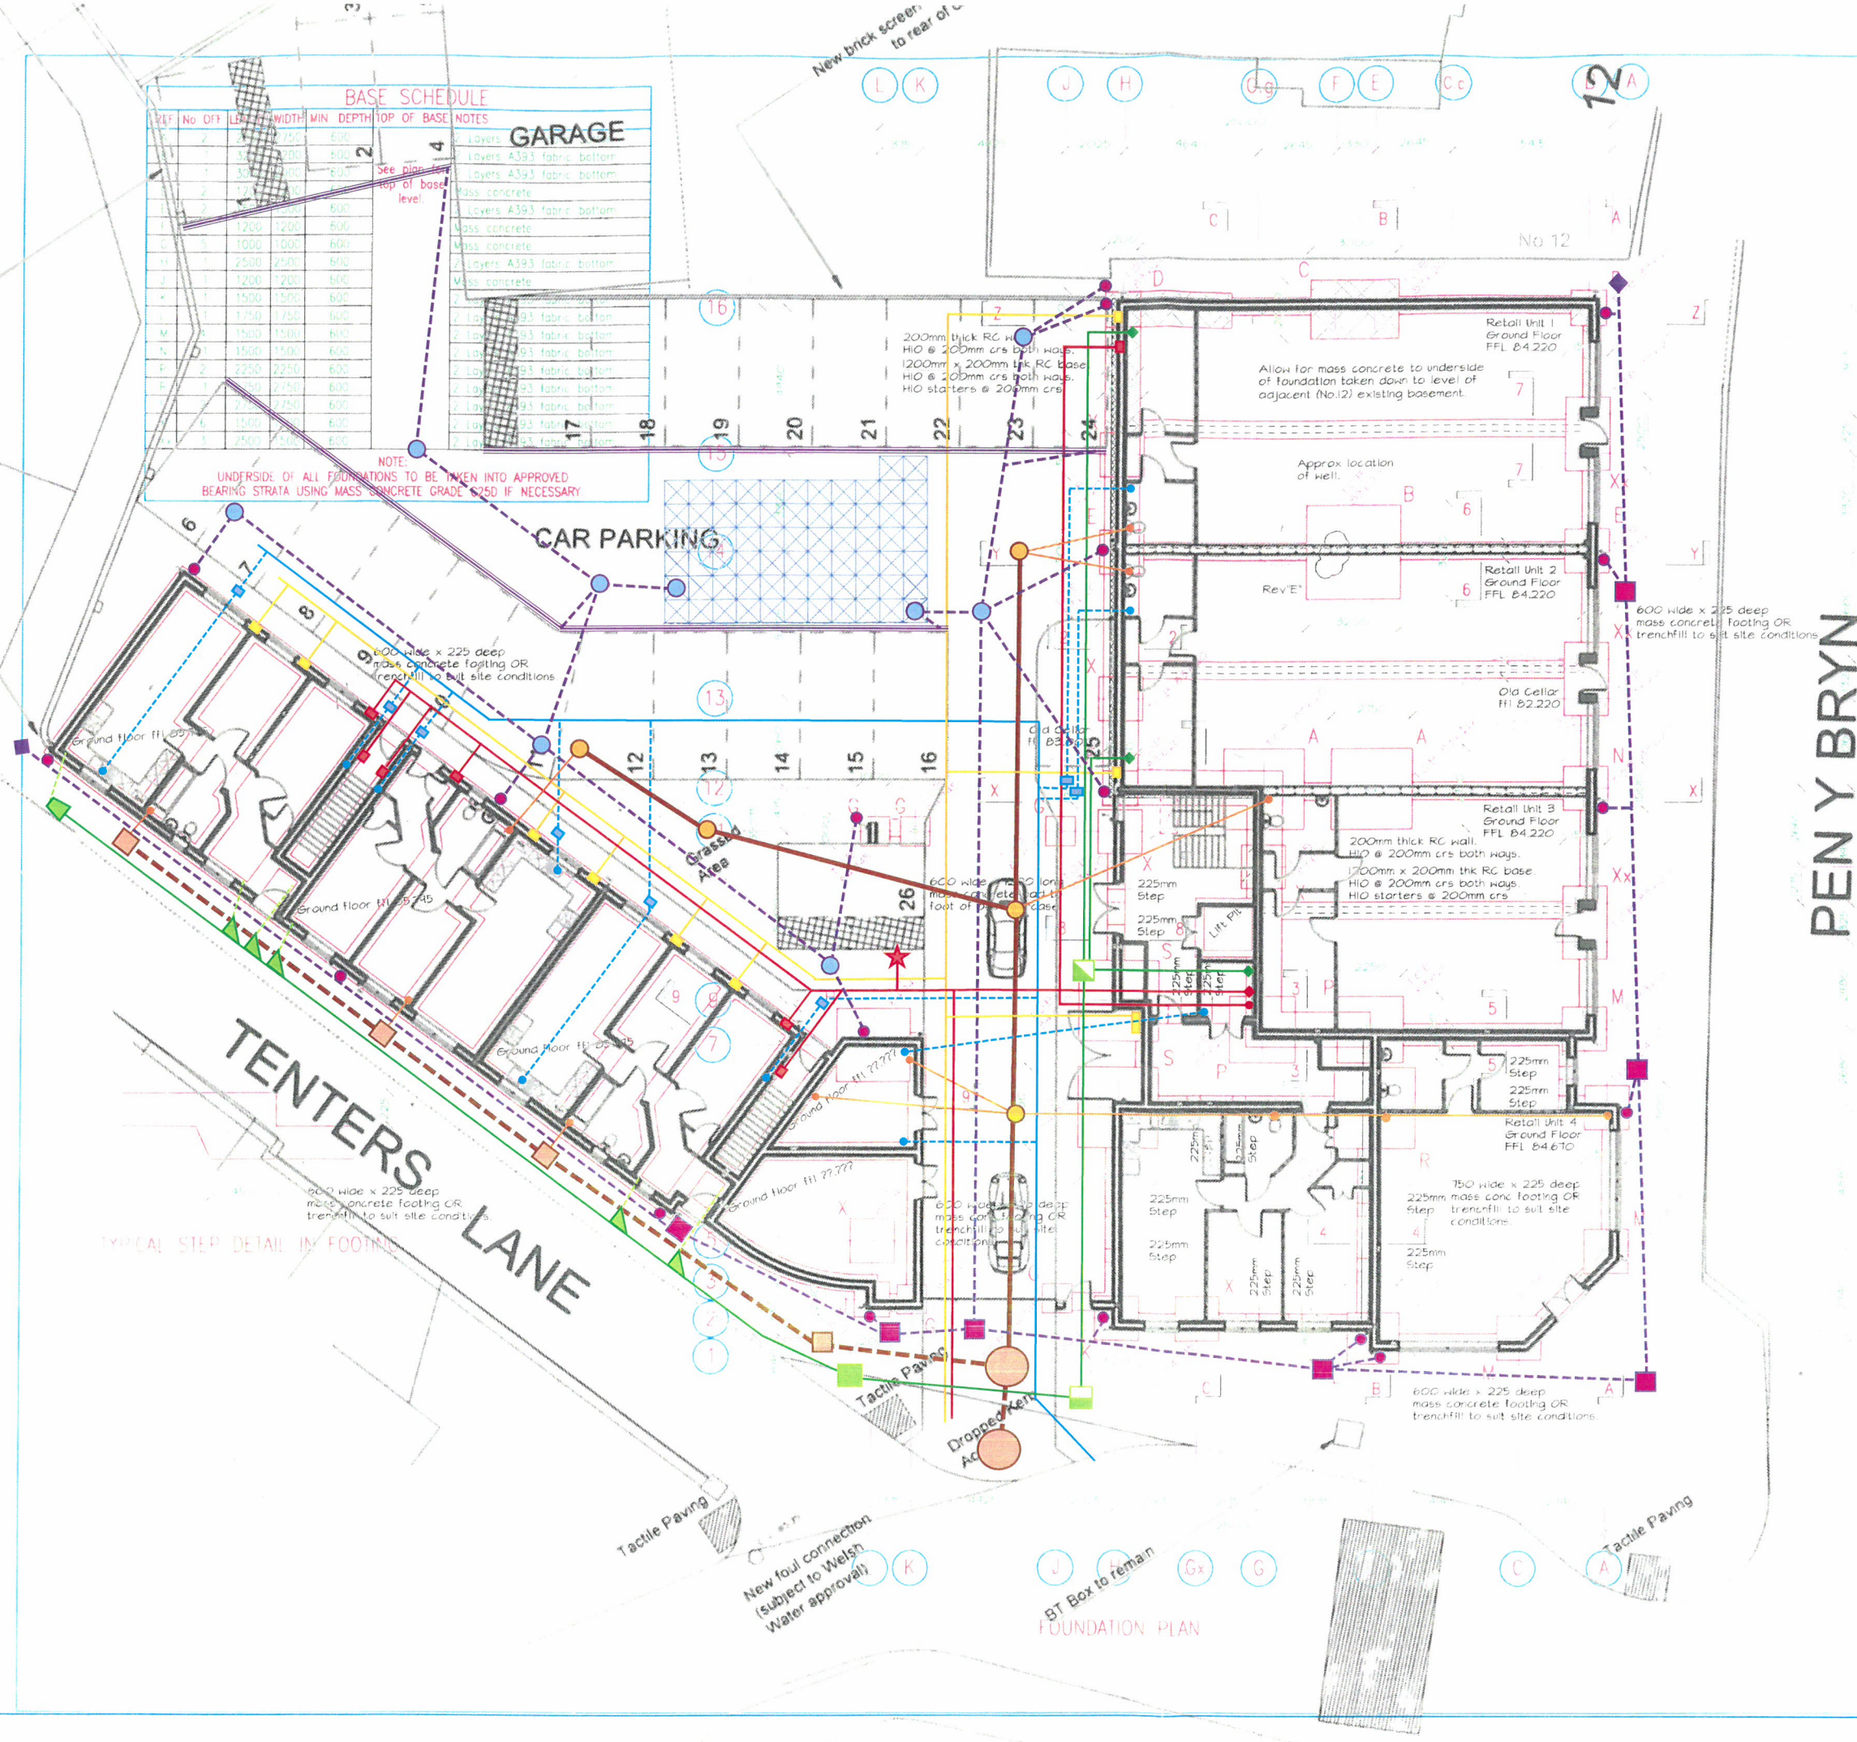


SERVICES COORDINATION DRAWING

KEY:

	Cable Depth (mm)	Install Date
BT *(90mm PVC Duct)*	350	
BT *(50mm PVC Duct)*		
BT Junction Box *(built by DMR to BT Spec.)*		
Existing BT Box		
Proposed BT Box *(to be built by BT)*		
Duct Tee		
Duct 54/Duct 56 Reducer		
Electric	600	
Electric Meter		
Temporary Electric Supply		
Gas	750	23/01/2017
Gas Meter		
Water	900	9/01/2017
Water End		
Water Meter		
Water Pipe *(not laid by DVW)*		
Surface Water Drain		
Rodding Eye (Surface)		
Rain Water Pipe (RWP)		
Inspection Chamber (450mm Square)		
Inspection Chamber (460mm Round)		
Aco Sump/Drain		
Foul Drain (Highway)		
Foul Drain (Private)		
Foul Manhole (Large)		
Inspection Chamber (Private)		
Inspection Chamber (Highway)		
Foul Drain Stack Connections		