
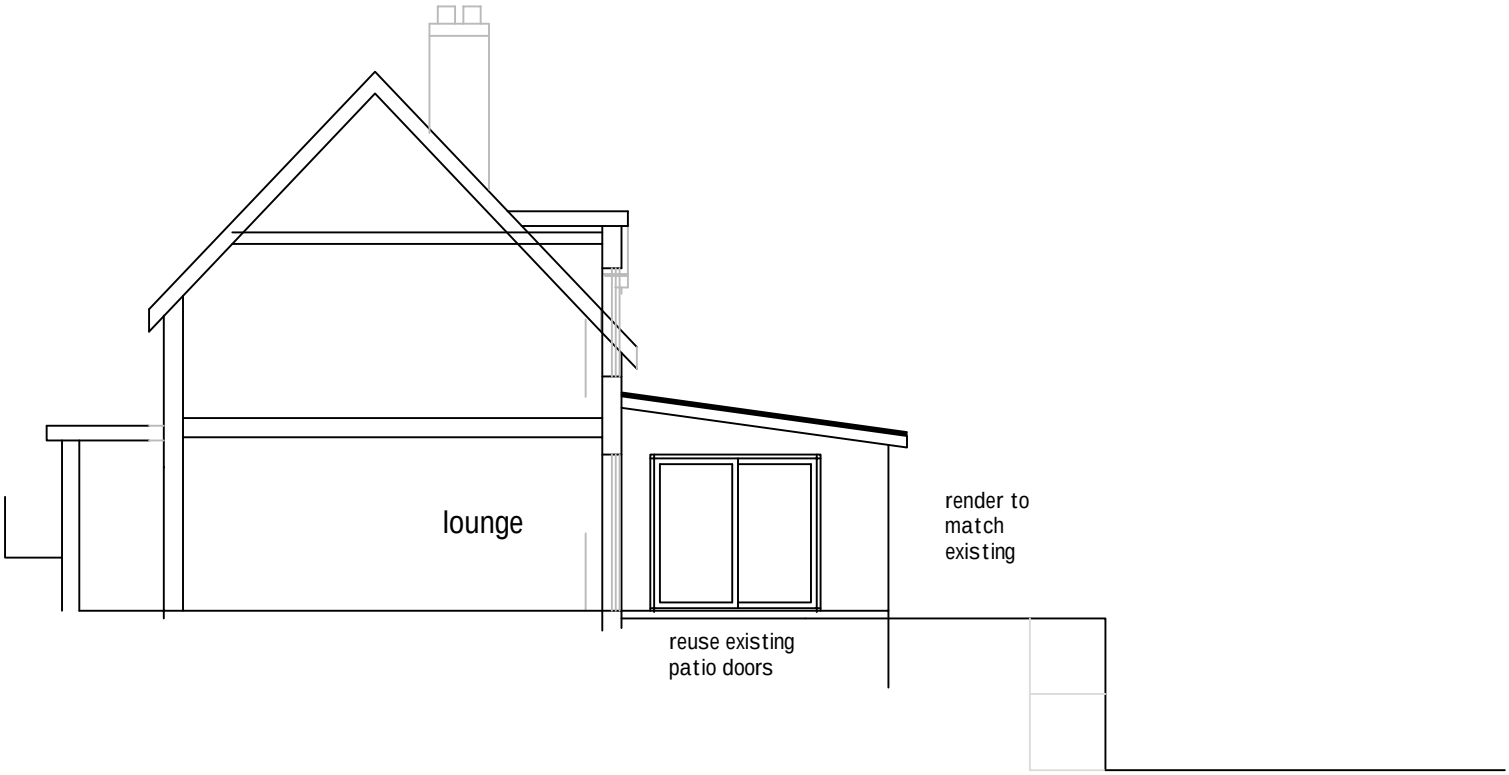


SECTION WEST SIDE of EXTENSION

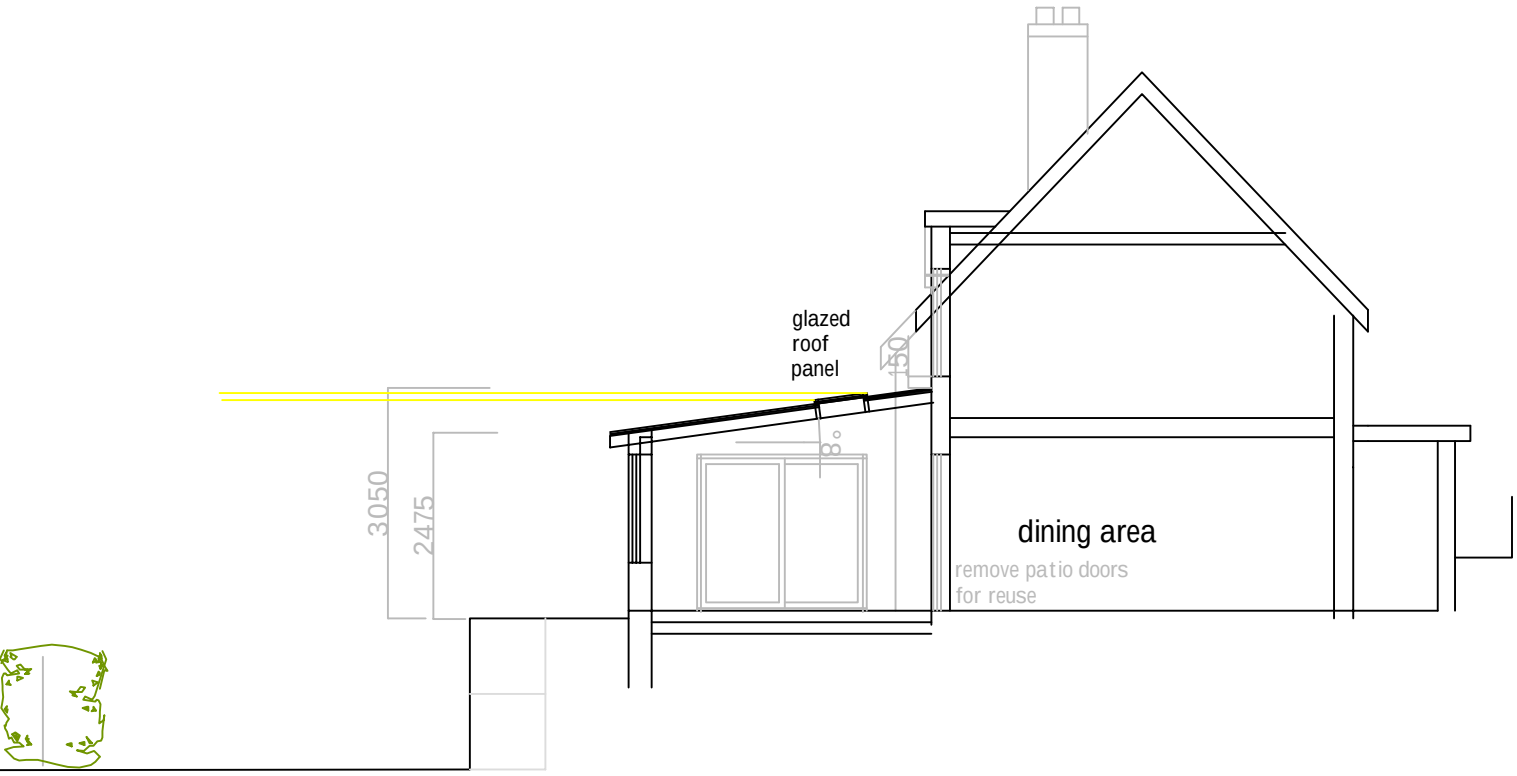

SECTION

P04 14/12/2024 scale 1/100@A4

PROPOSED ELEVATION & SECTION