


EAST FRONT

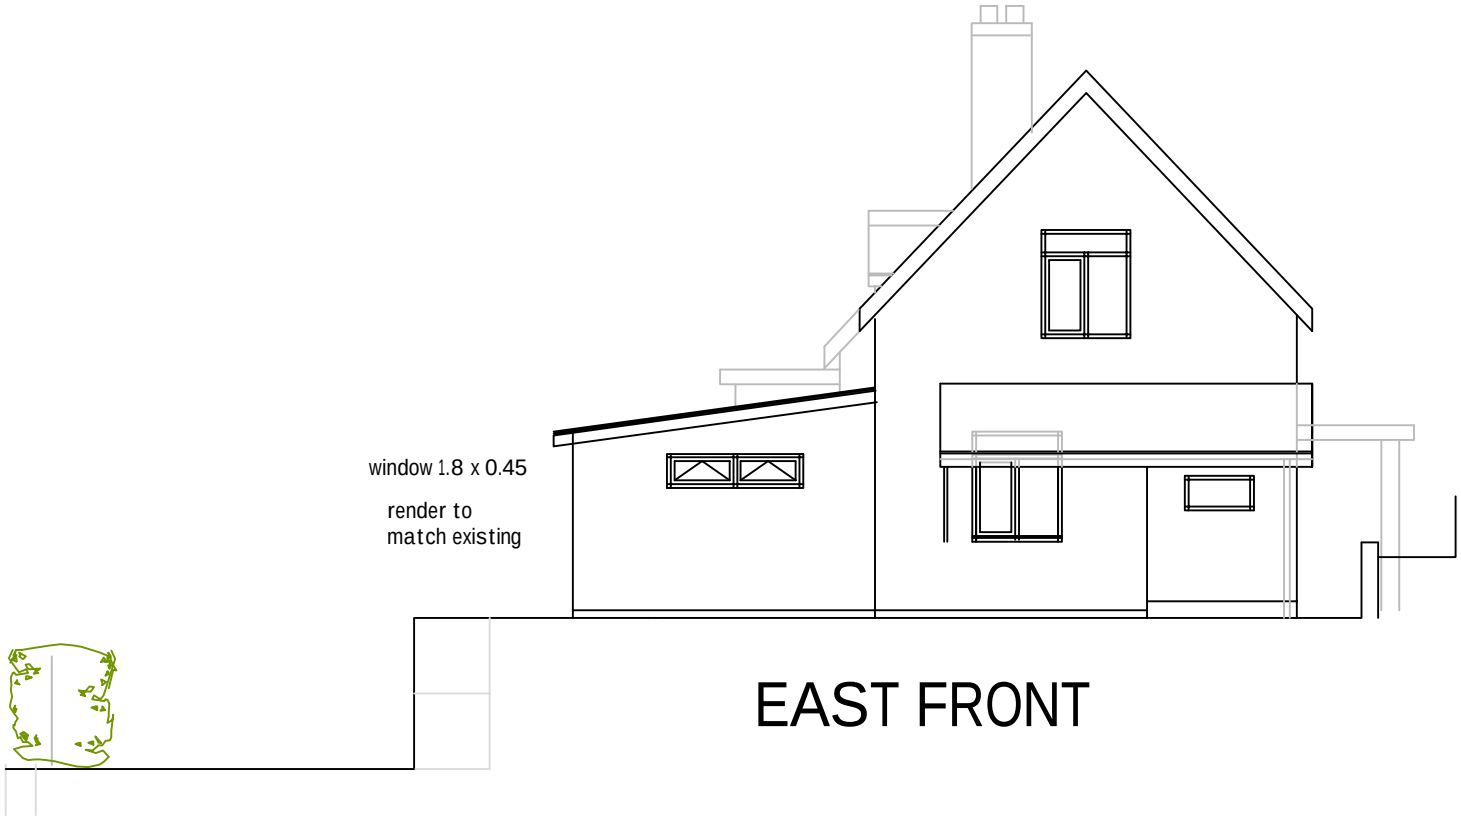

SOUTH SIDE

P03

scale 1/100@A4

PROPOSED ELEVATIONS

14/12/2024