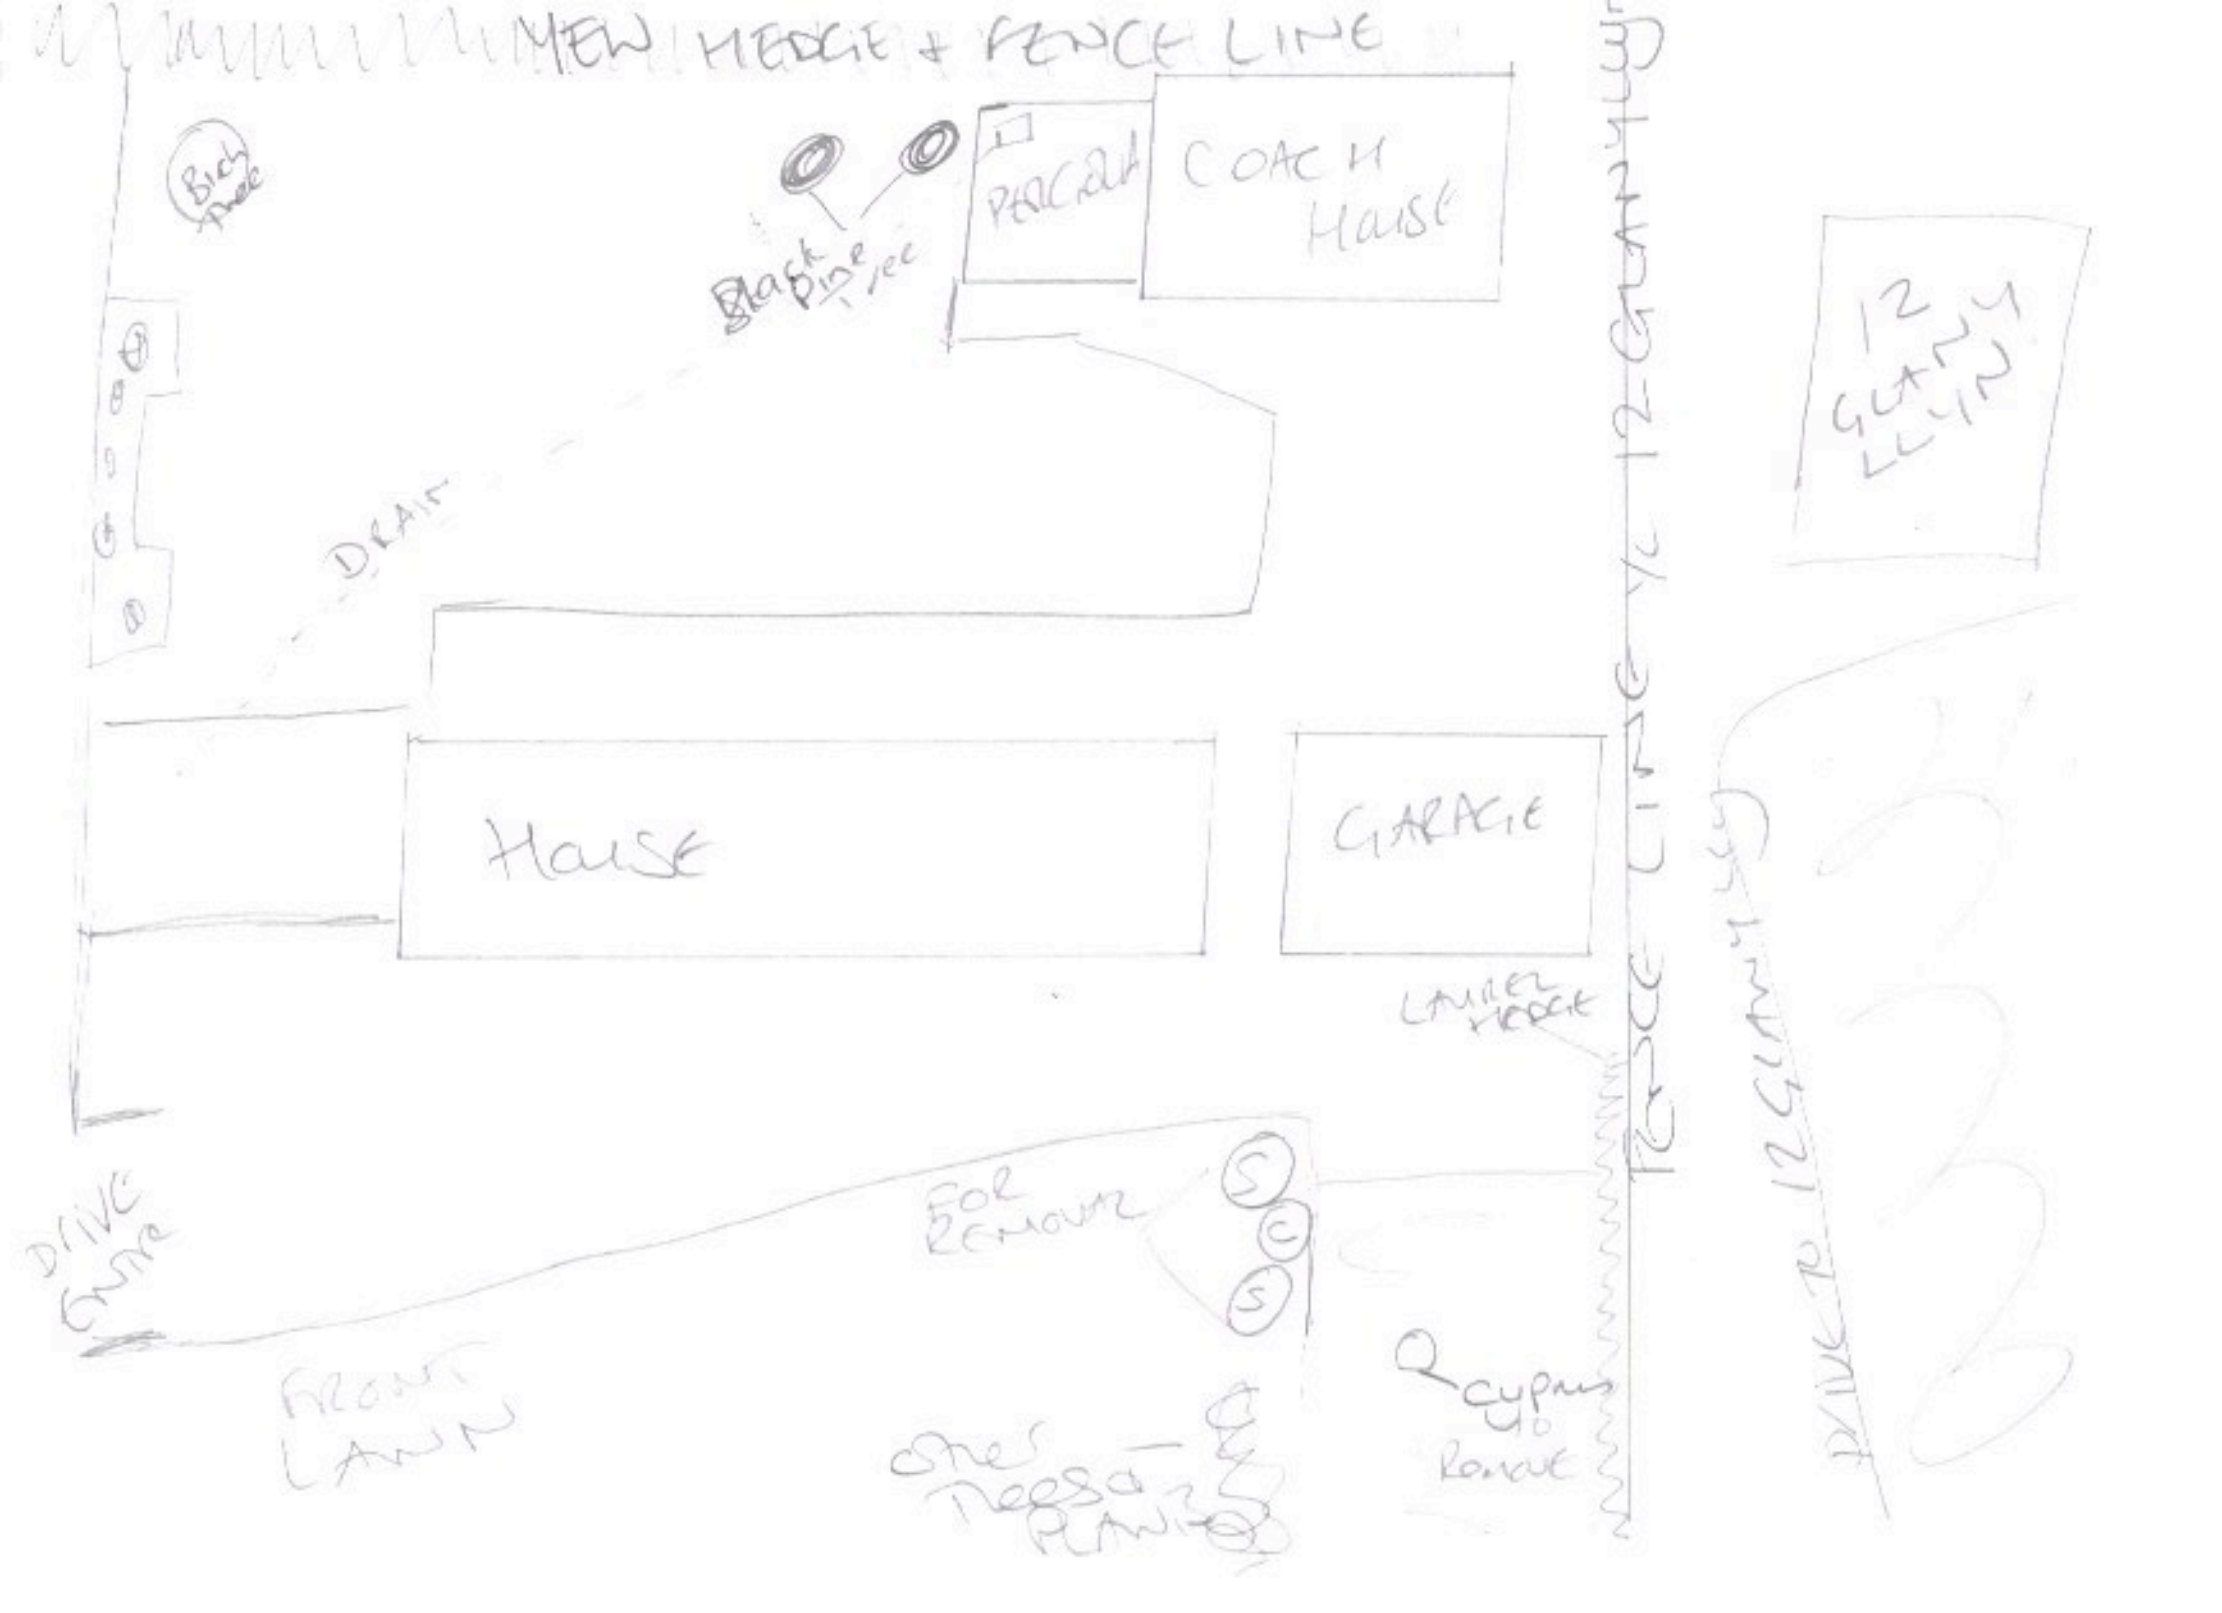

NEW HEDGE + FENCE LINE
Black Pine
PERGOLA
COACH HOUSE
DRIVE
HOUSE
GARAGE
LAUREL HEDGE
FENCE LINE
12 GUAVA LANE
DRIVE
FOR REMOVAL
DRIVE
FRONT LAWN
cypress
Round