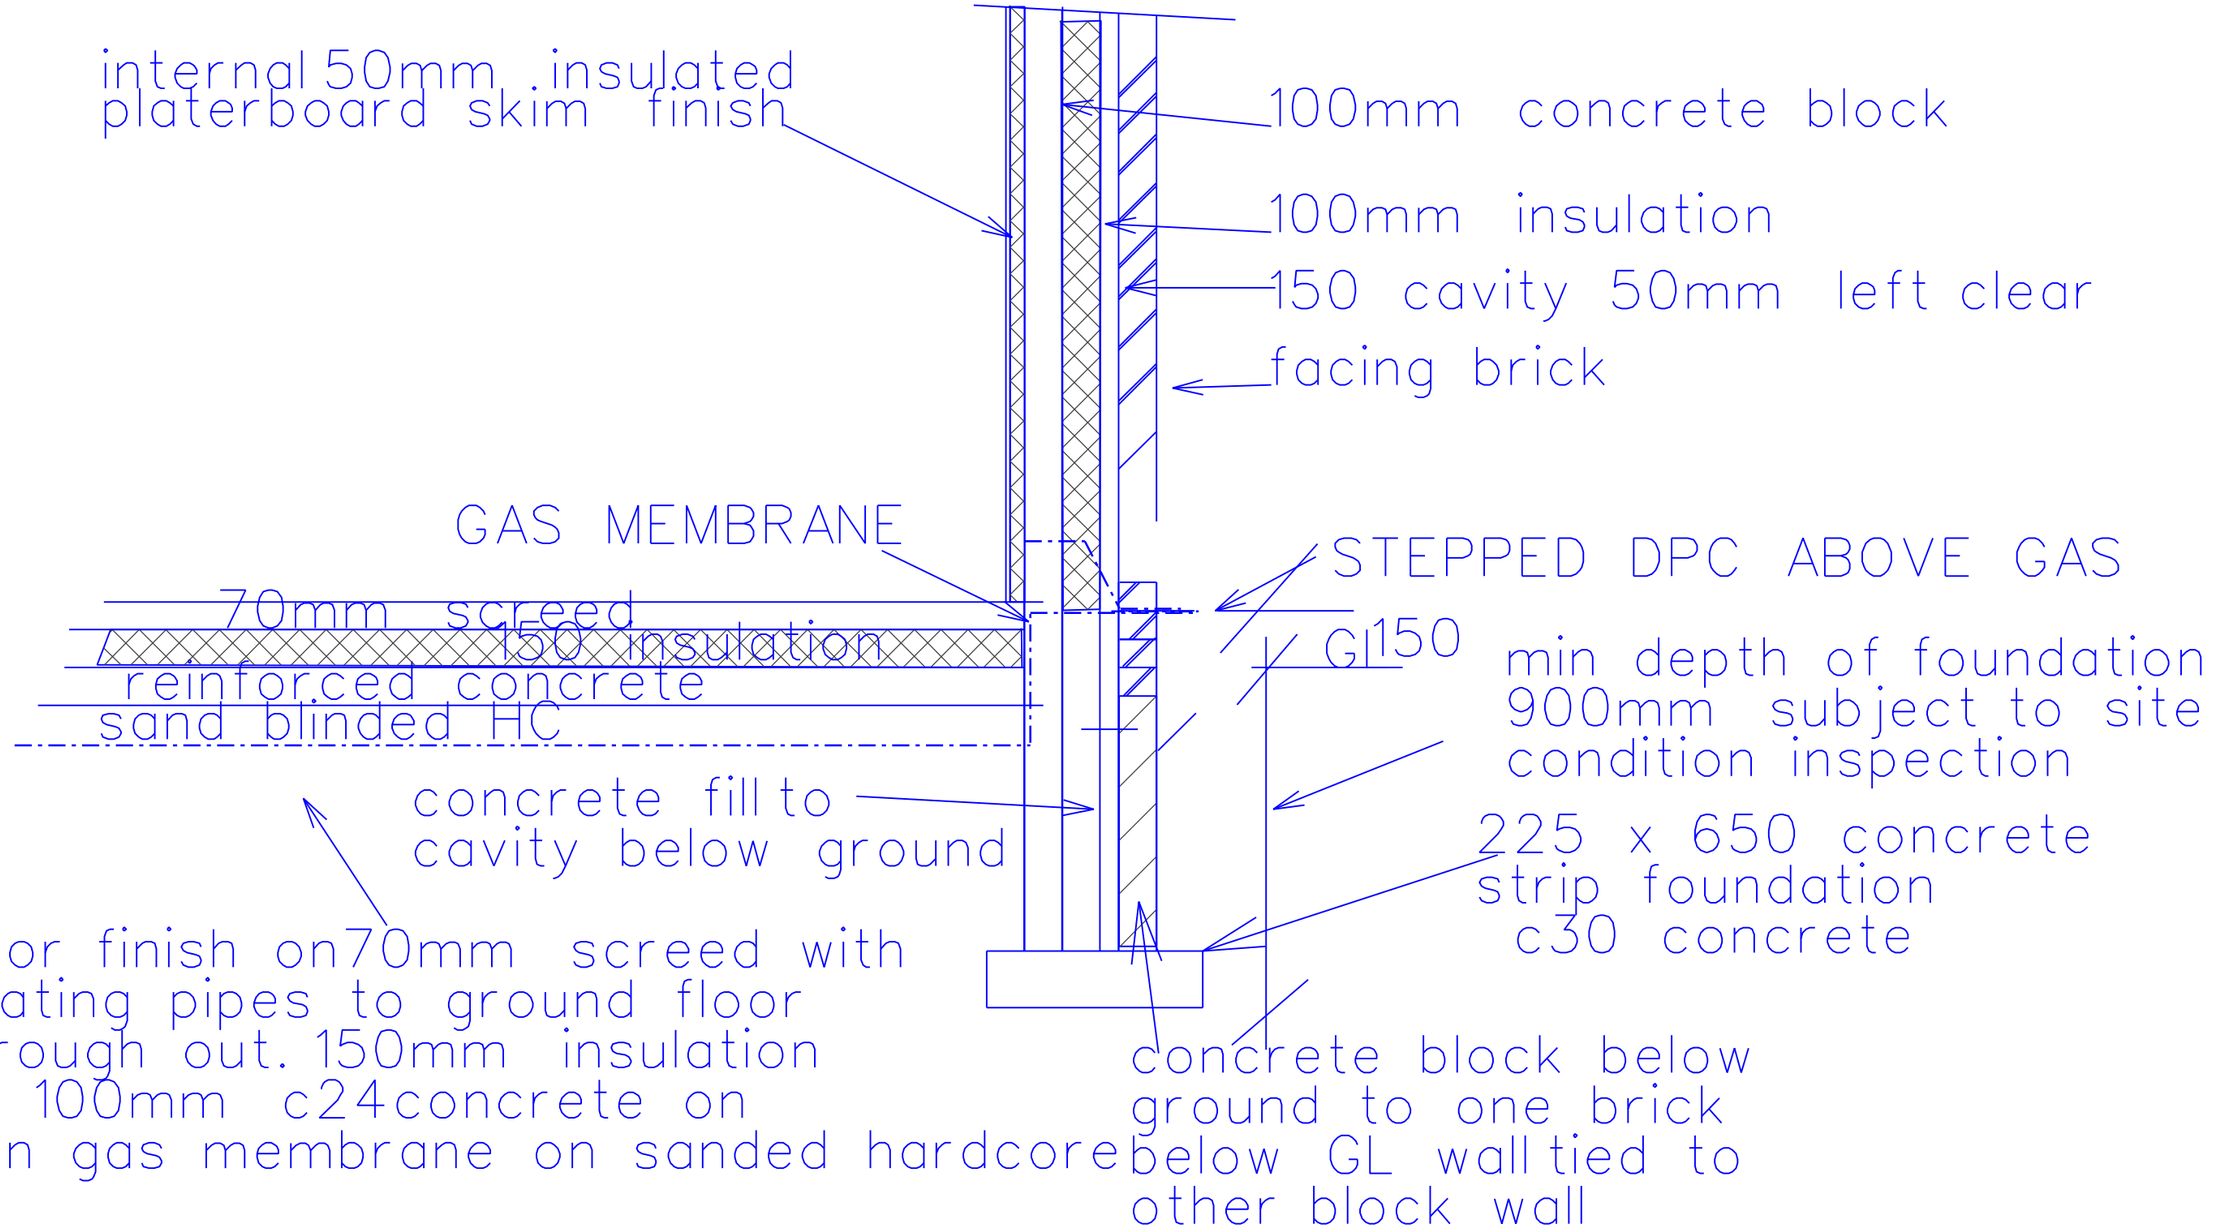


John Pugh FRICS Chartered Building Surveyor, Conservation Consultant

Bryn Coch Farm, Llanfair DC,Ruthin,Denbighshire, LL15 2SH Tele 01824 704358 Fax 704358

MR.&MRS. S LLOYD

ADREFELYN FARM PENELY WREXHAM LL13 ONF

PROPOSED KITCHEN EXTENSION

DETAIL THROUGH WALL/FOUNDATION

Drawn Scale 1:20@A3 Date 12/24 Status Drwg No 506/06KIT Rev

...\kitchen extension.dgn 10/12/2024 14:25:53