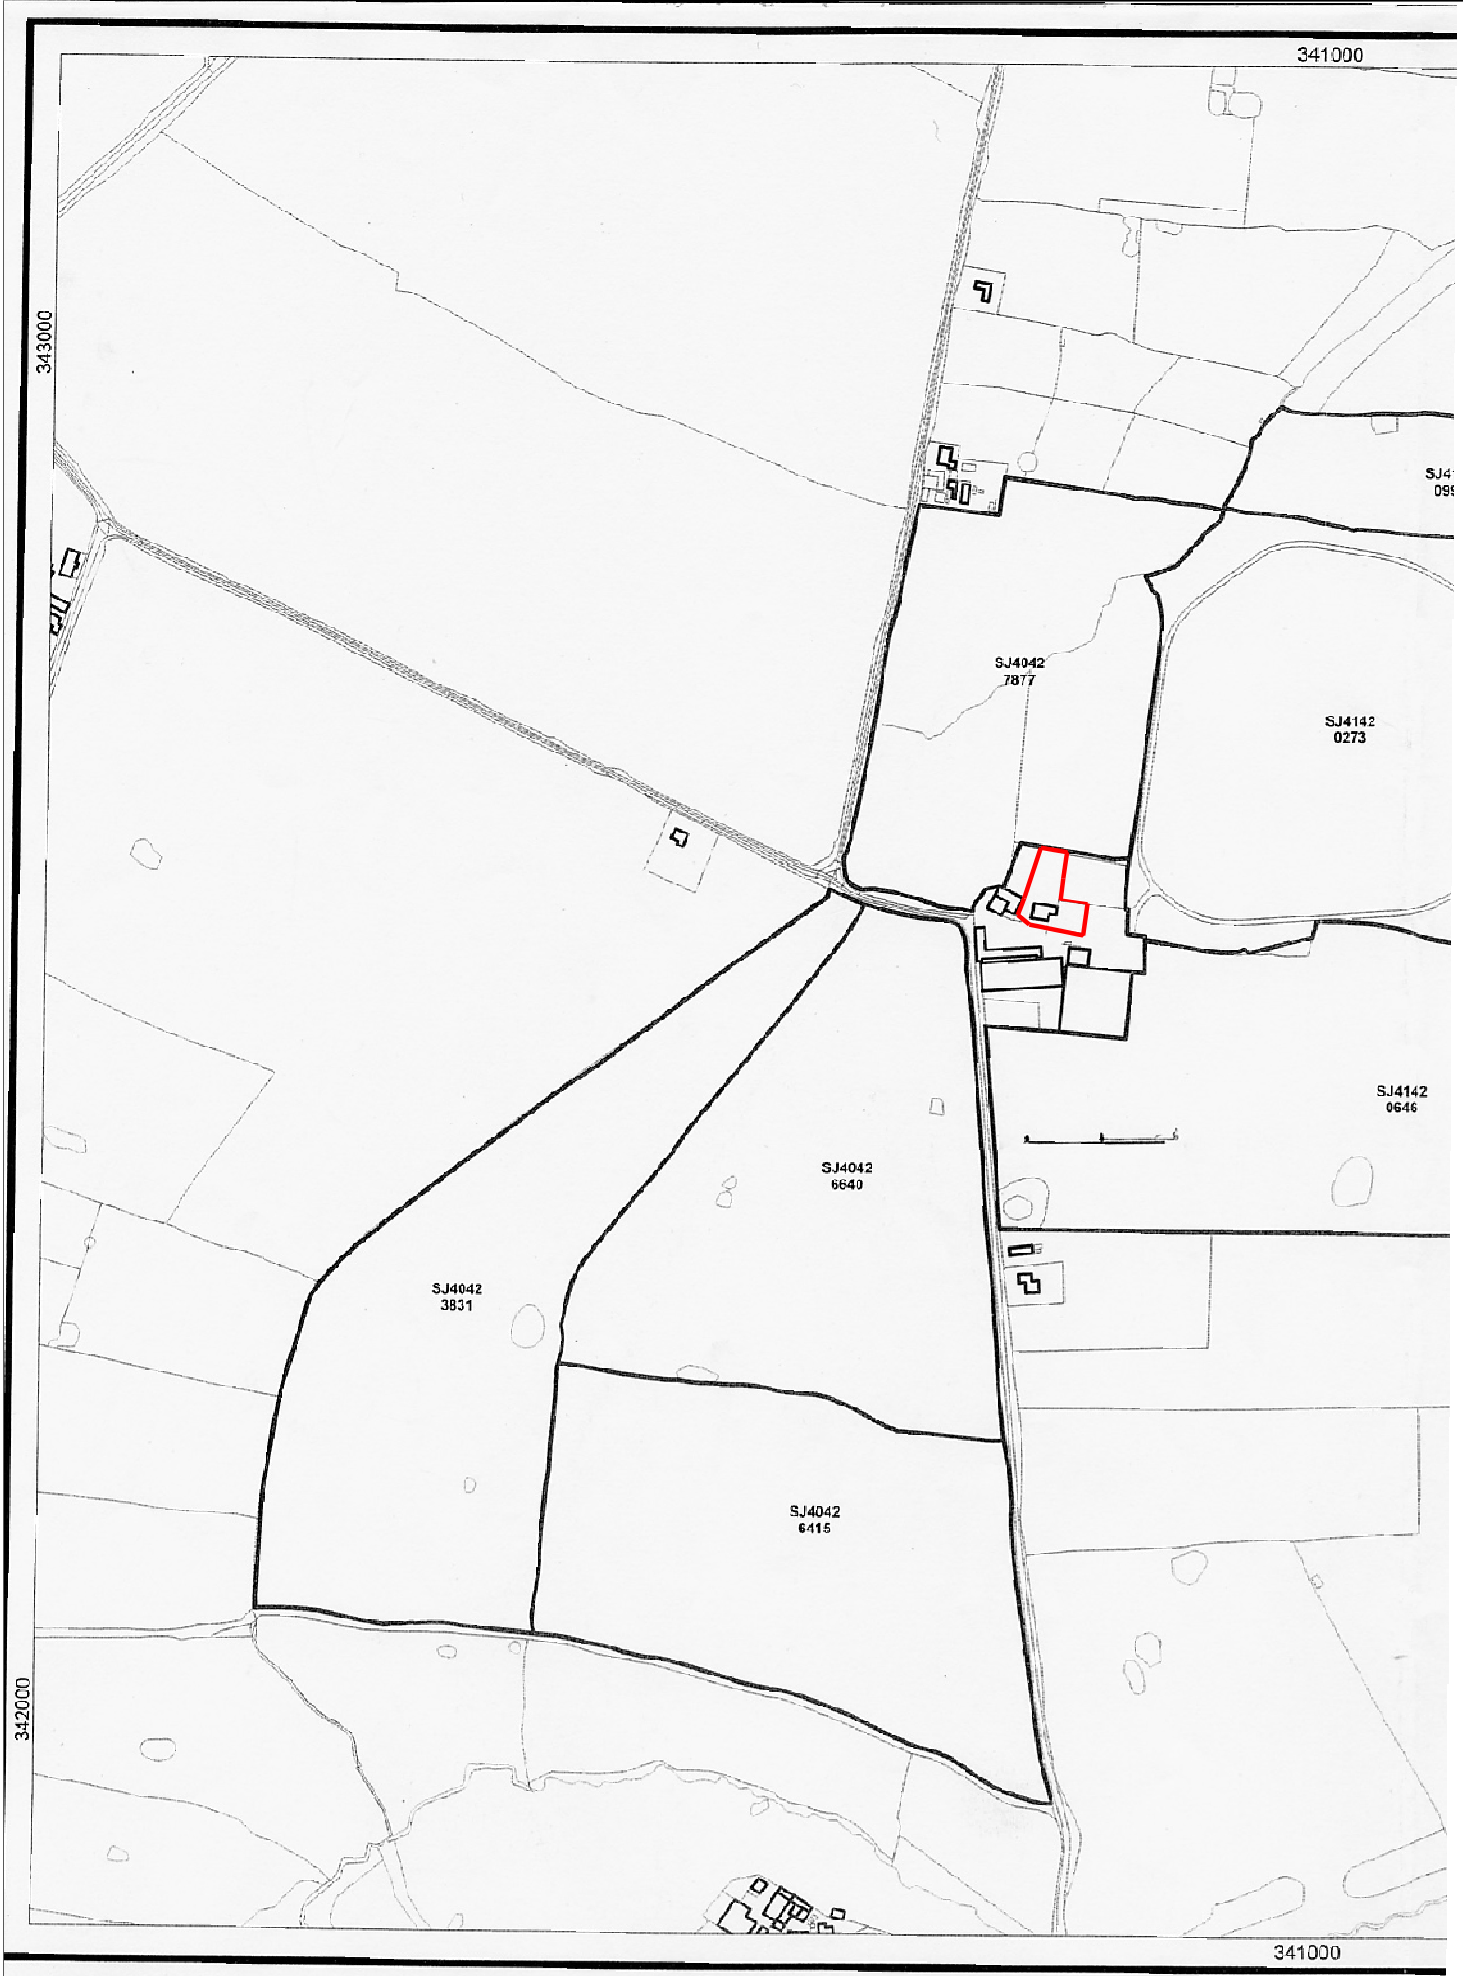


John Pugh FRICS Chartered Building Surveyor, Conservation Consultant
Bryn Coch Farm, Llanfair DC,Ruthin,Denbighshire, LL15 2SH Tele 01824 704358 Fax 704358

MR.&MRS. S LLOYD
ADREFELYN FARM PENELY WREXHAM LL13 0NF
PROPOSED EXTENSION TO KITCHEN
LOCATION PLAN

Drawn Scale 1:100@a4 Date 12/24 Status Drwg No 506/01KIT Rev -

...\kitchen extension.dgn 10/12/2024 14:12:40