P/2013/0866


Key

Smoke Detector

Emergency Light Fitting


600 x 600 mm concrete padstone

RWP To existing surface water gully.

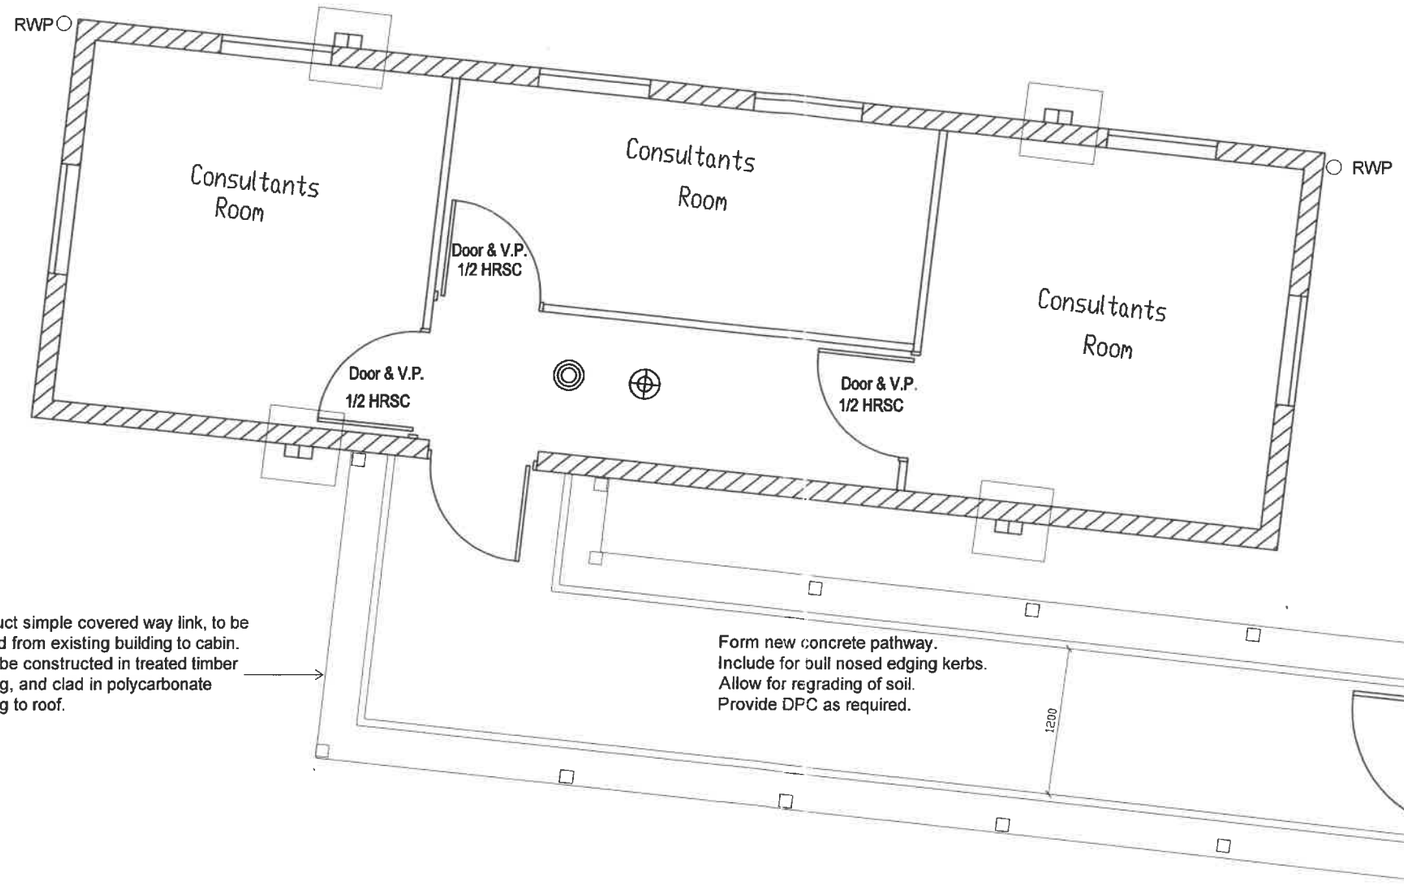

WREXHAM COUNTY BOROUGH COUNCIL
APPROVED
PLANNING DEPARTMENT

WREXHAM COUNTY BOROUGH COUNCIL
23 DEC 2013
PLANNING DEPARTMENT

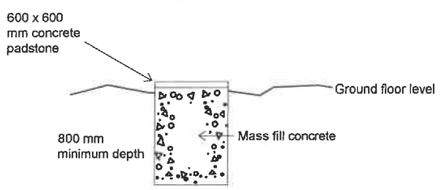

Typical Section Through Pad Foundation

Child Health Department - Additional Accommodation		
Proposed Floor Plan		
SITE REF: ED - -	DRAW NO: CHD - 1008 - 03 Rev. *	
Oct. 2008	Planning Directorate	Scale - 1:50

Wrexham Maelor Hospital Parkgate Road, Chester CH1 4BJ TLF: 01244 375 444 EST. FAX: 01244 375 238