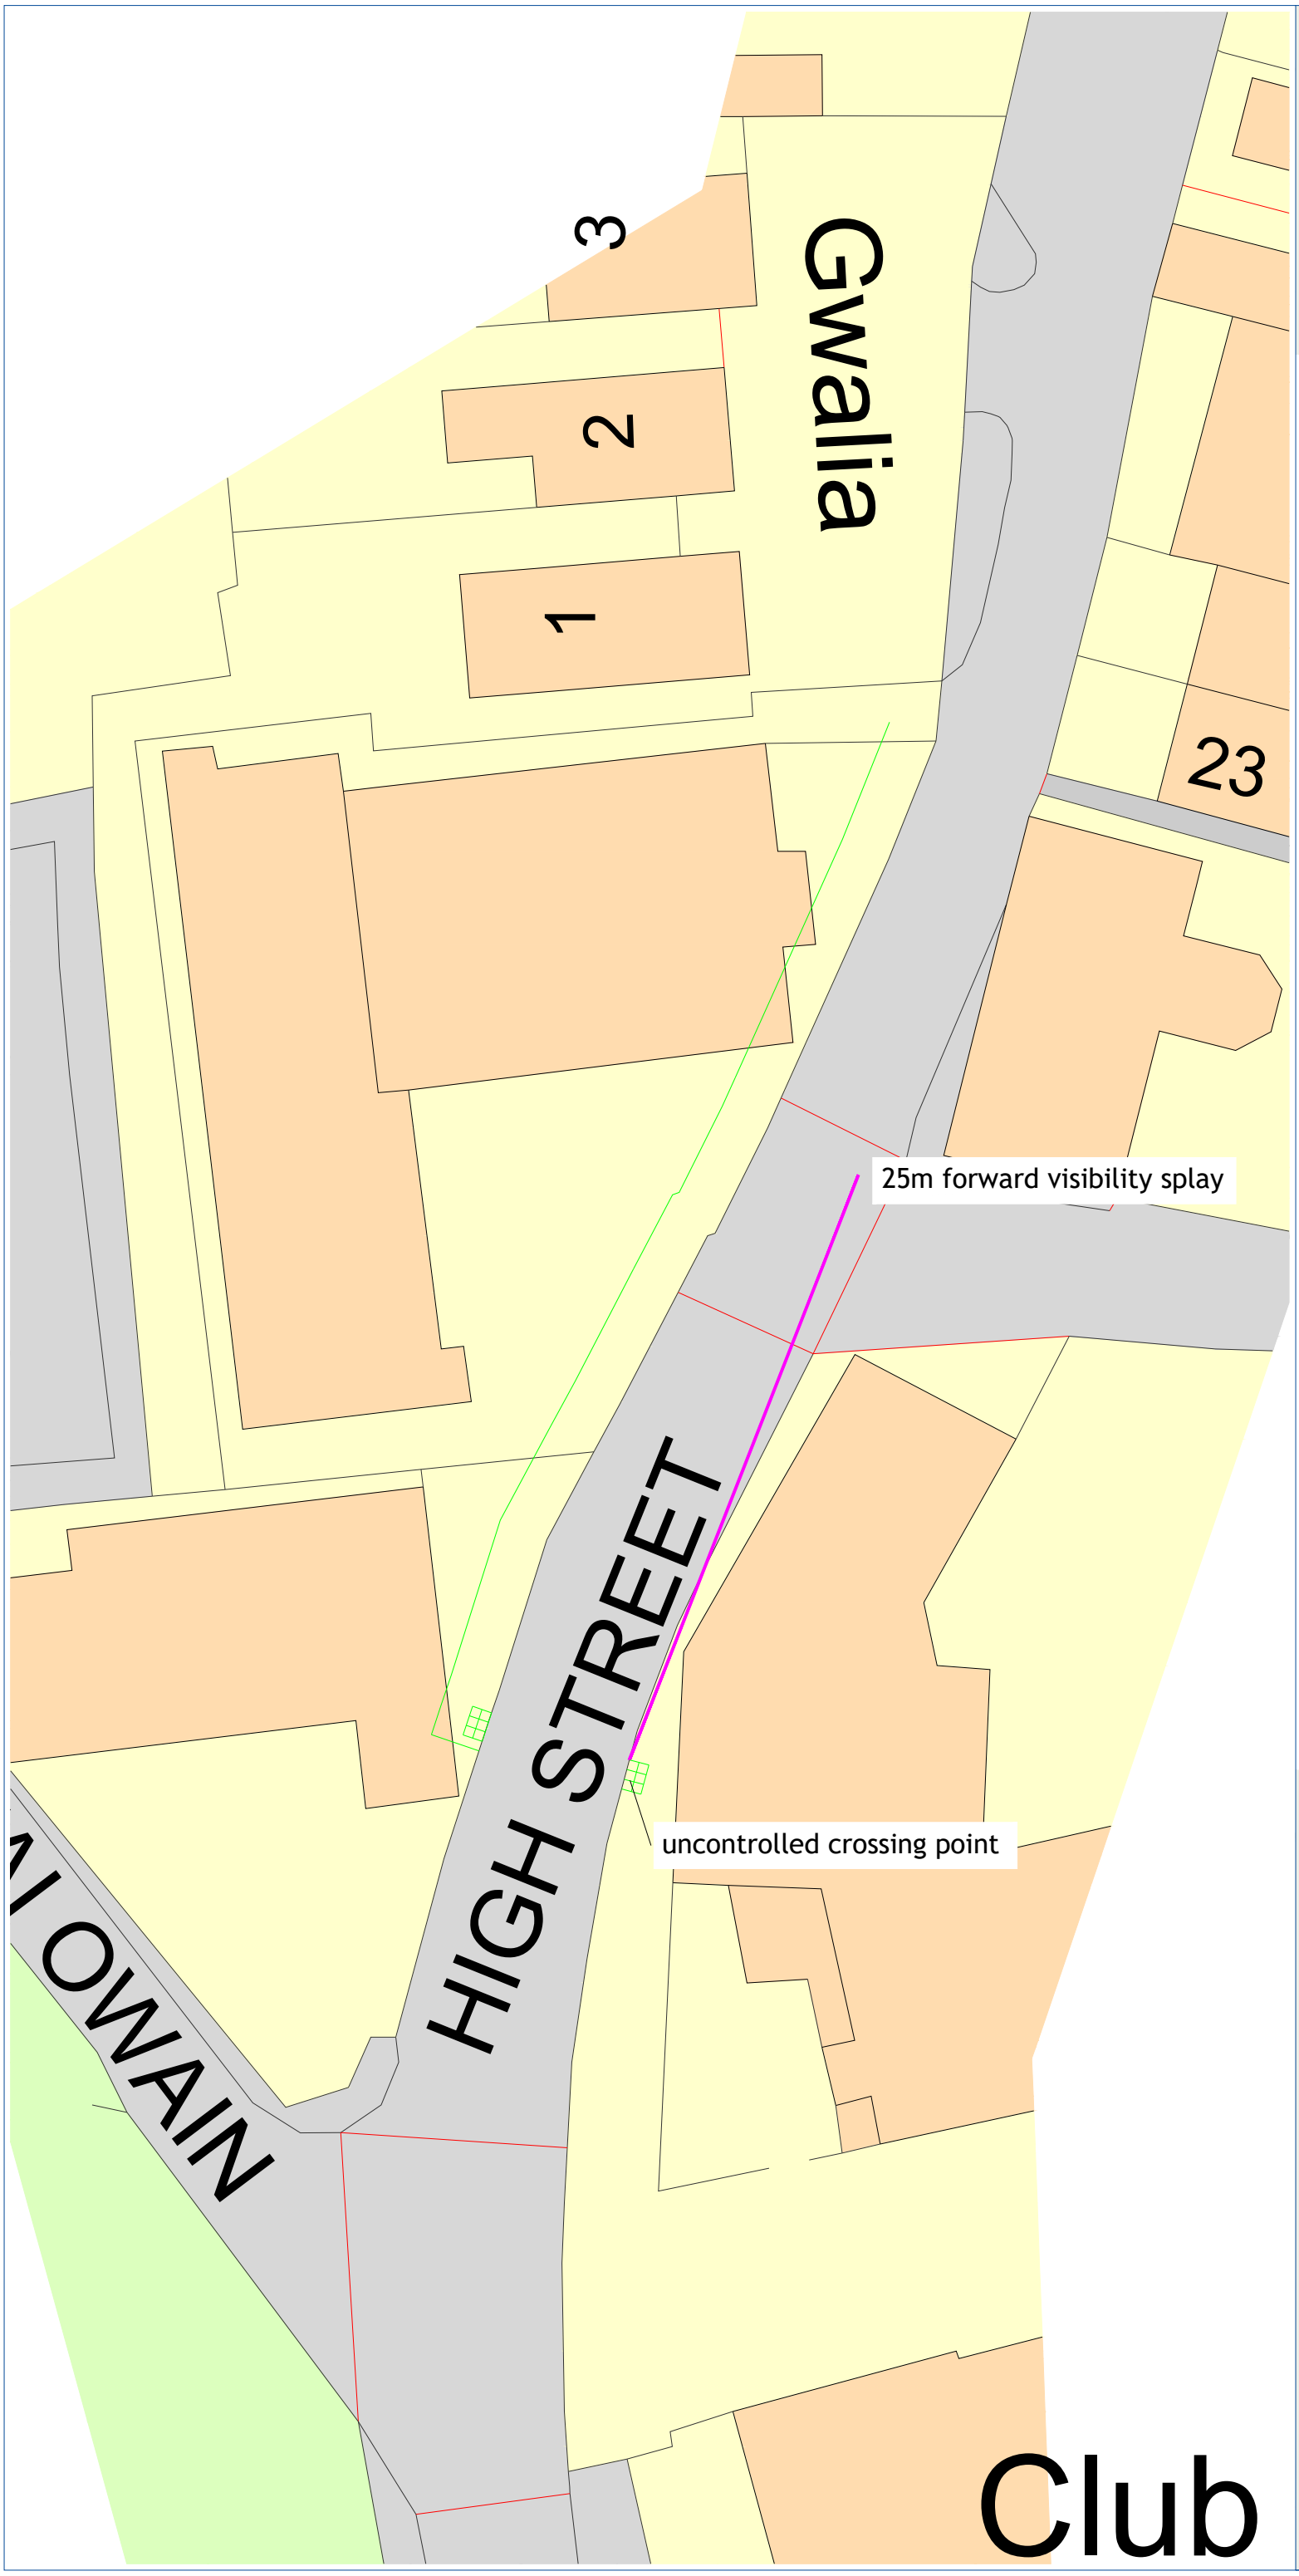


Revision:
A - -

Client:
Wales & West Housing Association

Project:
Brymbo Engedi Chapel

Drawing Title:
Pedestrian Crossing Location Review

Drawing Number: J000488-SK101
Revision: -

Date: 09.01.24
Scale: 1:250@A3

Drawn By: KG
Checked By: KG

Status:
Information

This drawing is the copyright of Focus Transport Planning Ltd. and may not be loaned, copied or reproduced in any way, or used for any offer, quote, tender or construction purposes without prior written consent of the company.

DO NOT SCALE - Follow any figured dimensions.

This drawing has been prepared for feasibility purposes and does not represent a construction plan. All design aspects to be confirmed at the appropriate detailed design stage.

Pentland House
Village Way, Wilmslow
SK9 2GH
0161 826 4631
www.focustp.co.uk
FOCUS
TRANSPORT PLANNING