
scan the qr code with your mobile phone camera for an illustrative video of the site panorama

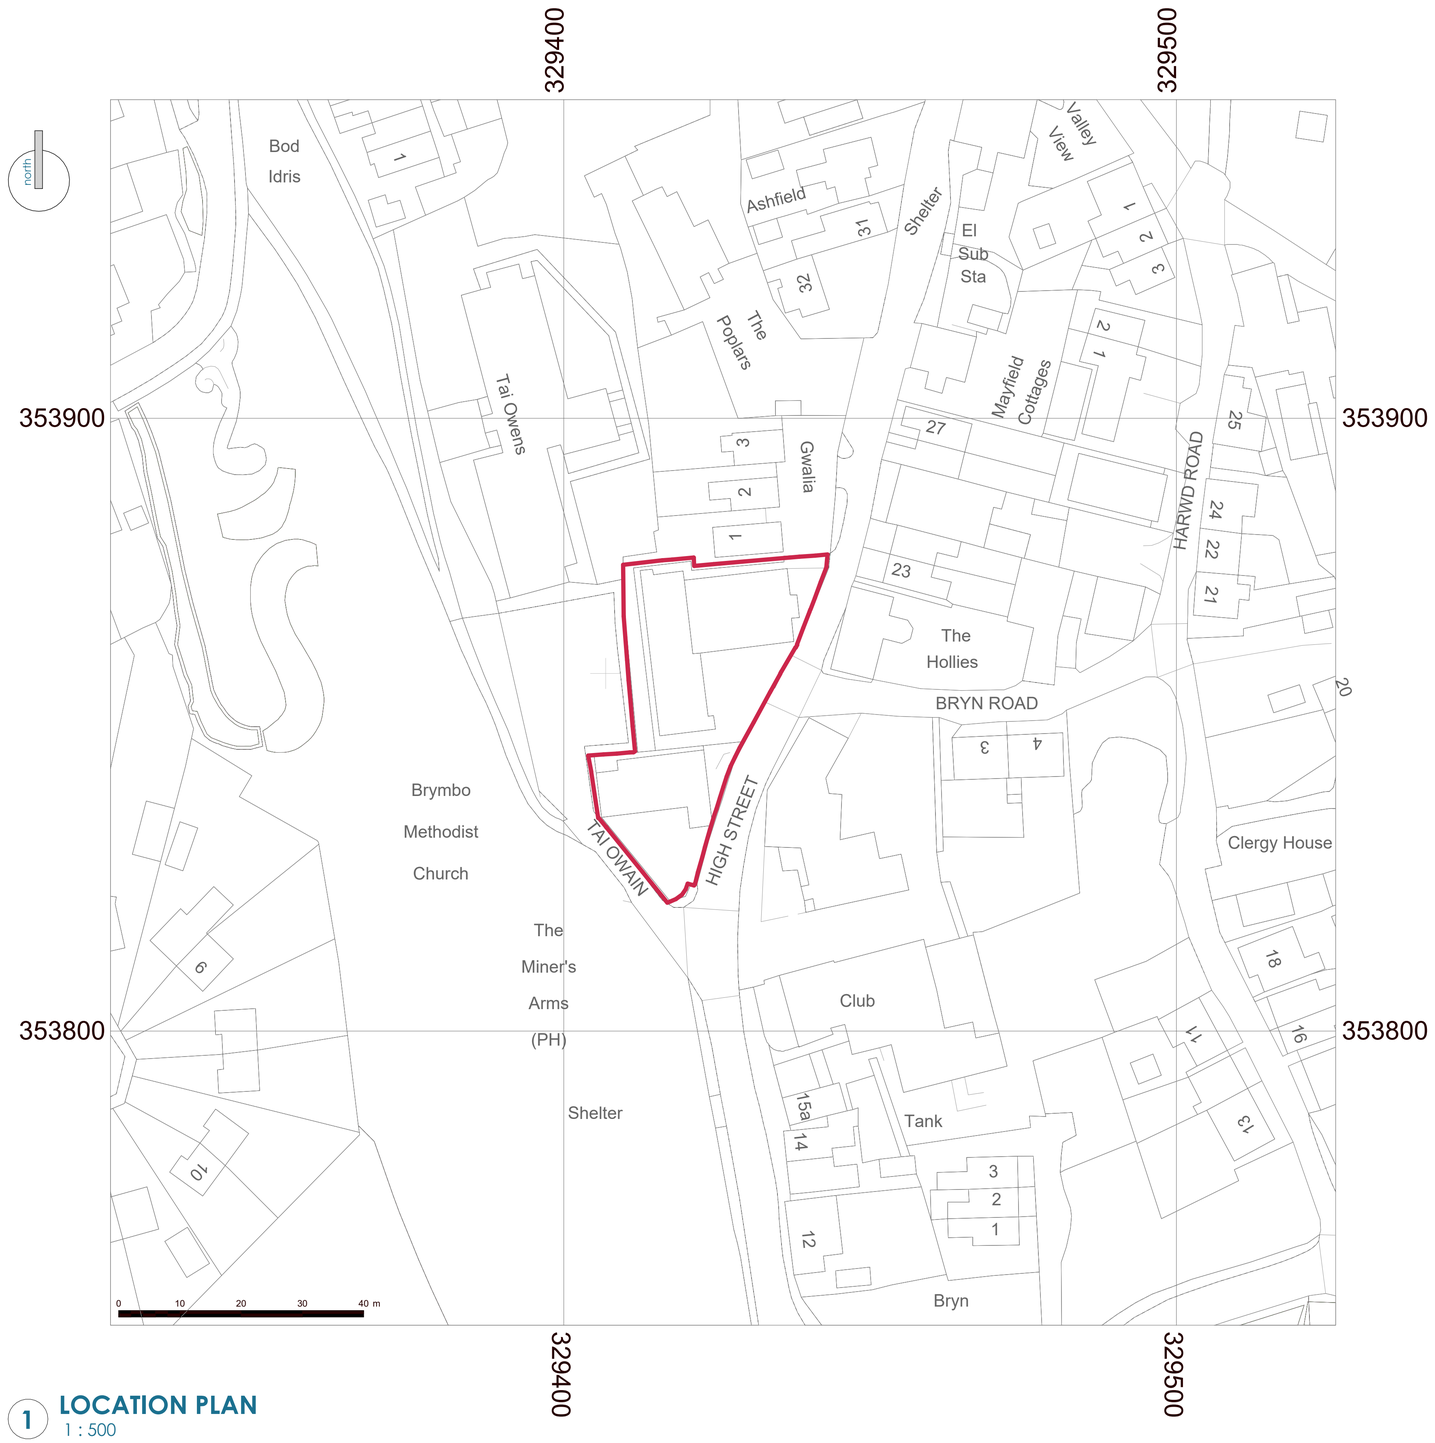

1 LOCATION PLAN
1 : 500

Revision	Description	Date of Revision	Issued by
H	southern pavement revised to provide min 1800mm pavement. walls adjusted to suit. qr codes changed	2024.11.04	AJR
G	revised to pac comments.	2024.10.14	AJR
F	bike parking to undercroft and vehicle entrance revised to transport eng details	2024.04.17	AJR
E	revised to suit client comments.	2024.02.07	AJR
D	revised and issued for client review	2024.01.16	AJR
C	north west boundary refined based on site visit	2023.12.06	AJR
B	topo survey added and boundary revised	2023.10.19	AJR
A	issued for comment	2023.01.31	JRW

drawing status: for construction, for approval, for discussion

cartref workstage 3

04/11/2024 11:48:12

creu
www.creuarchitecture.com

Project name C484 Drawing No 001 Revision H

Project: ENGEDI CHAPEL, BRYMBO
Sheet name: LOCATION PLAN
Scale@A1: 1 : 500
Date: 2023.01.31
Revision H

© copyright reserved by creu ltd. this drawing has been produced for this project and is not intended for use by any other person or for any other purpose. check dimension bar top left before scaling. all dims should be checked on site and discrepencies reported.

200 100 50 10mm