



CHAINAGE	0.000	5.000	10.000	15.000	20.000	25.000	30.000	35.000	40.000	45.000	50.000	55.000	60.000	65.000	67.450	70.000	74.457	73.950	75.000	78.007	80.000	83.390
SURVEY LEVEL	83.746	83.664	82.898	81.900	84.191	84.971	85.839	86.624	87.336	88.238	88.895	89.068	89.273	89.167		89.041		88.921		88.763		88.656
LINKPATH LEVEL															89.105	89.115	89.050					
CLAWDD 1 LEVEL																						
CLAWDD 2 LEVEL																		88.954	89.335	88.826		

SECTION 9

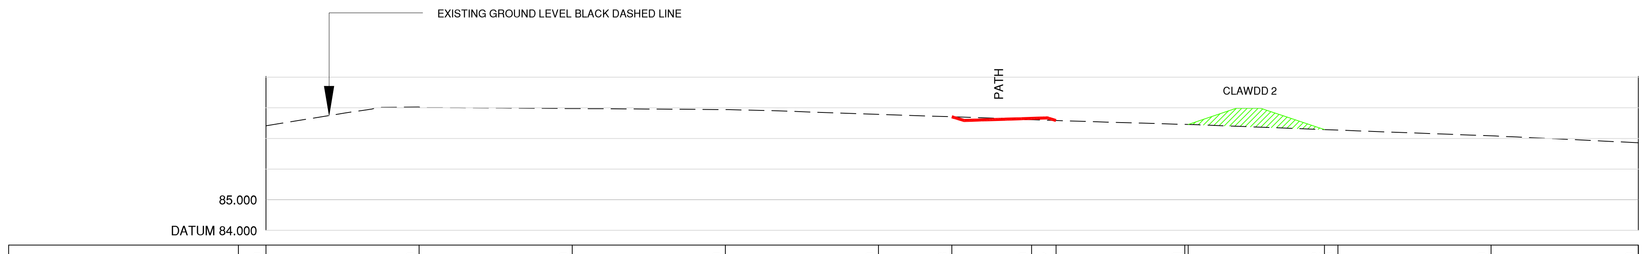

CHAINAGE	0.000	5.000	10.000	15.000	20.000	22.393	25.000	25.797	30.000	34.562	35.000	40.000	44.809
SURVEY LEVEL	87.413	88.023	87.976	87.942	87.786		87.611		87.458		87.273	87.085	86.858
LINKPATH LEVEL						87.708	87.654	87.585					
CLAWDD 1 LEVEL													
CLAWDD 2 LEVEL										87.455	87.289		

SECTION 10

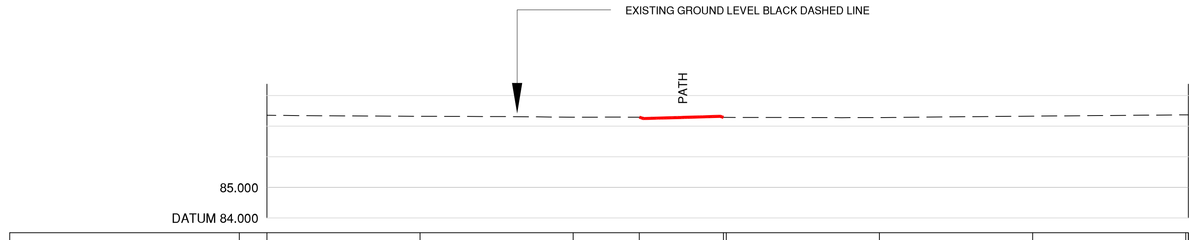

CHAINAGE	0.000	5.000	10.000	12.157	14.995	20.000	25.000	30.000
SURVEY LEVEL	87.356	87.322	87.290		87.285	87.279	87.326	87.369
LINKPATH LEVEL				87.292	87.285			
CLAWDD 1 LEVEL								
CLAWDD 2 LEVEL								

SECTION 11

rev	Revision details	Rev'By	Date

smas worksafe designer www.smasltd.com SSIP SAFETY SCHEMES IN PROCUREMENT

Drawing Stage			Drawing Status		
	Draft			Comments	Tender
●	Issued		●	Information	Construction
				Approval	As Built

Client
S G ESTATES LIMITED

Job title
WREXHAM ROAD RHOSTYLLEN

Drawing title
NT PATH CROSS SECTIONS 4

REFA
45 Bridgeman Terrace
Wigan, Lancs
WN1 1TT
Tel:-(01942) 826020
Fax:-(01942) 230816
CONSULTING ENGINEERS
CIVIL • STRUCTURAL
GEOTECHNICAL • ENVIRONMENTAL

Date	Scale	Drawn
8.3.23	1/100	GMH

DRAWING No 22094/104/13 Rev

© This drawing is the property of REFA and should not be copied, used or its contents divulged without prior written consent.

A0 SHEET