

DO NOT SCALE from this drawing

All dimensions must be varified on the site before setting out : commencing work, with any discrepancies reported to REFA

Reference should also be made to the 'REFA Supplementary Ground Investigation Report into the Pocket Park Area at Wrexham Road, Rhostyllen ref. SCB/22094-Sup SI-Pocket Park/03 and dated 17.05.23

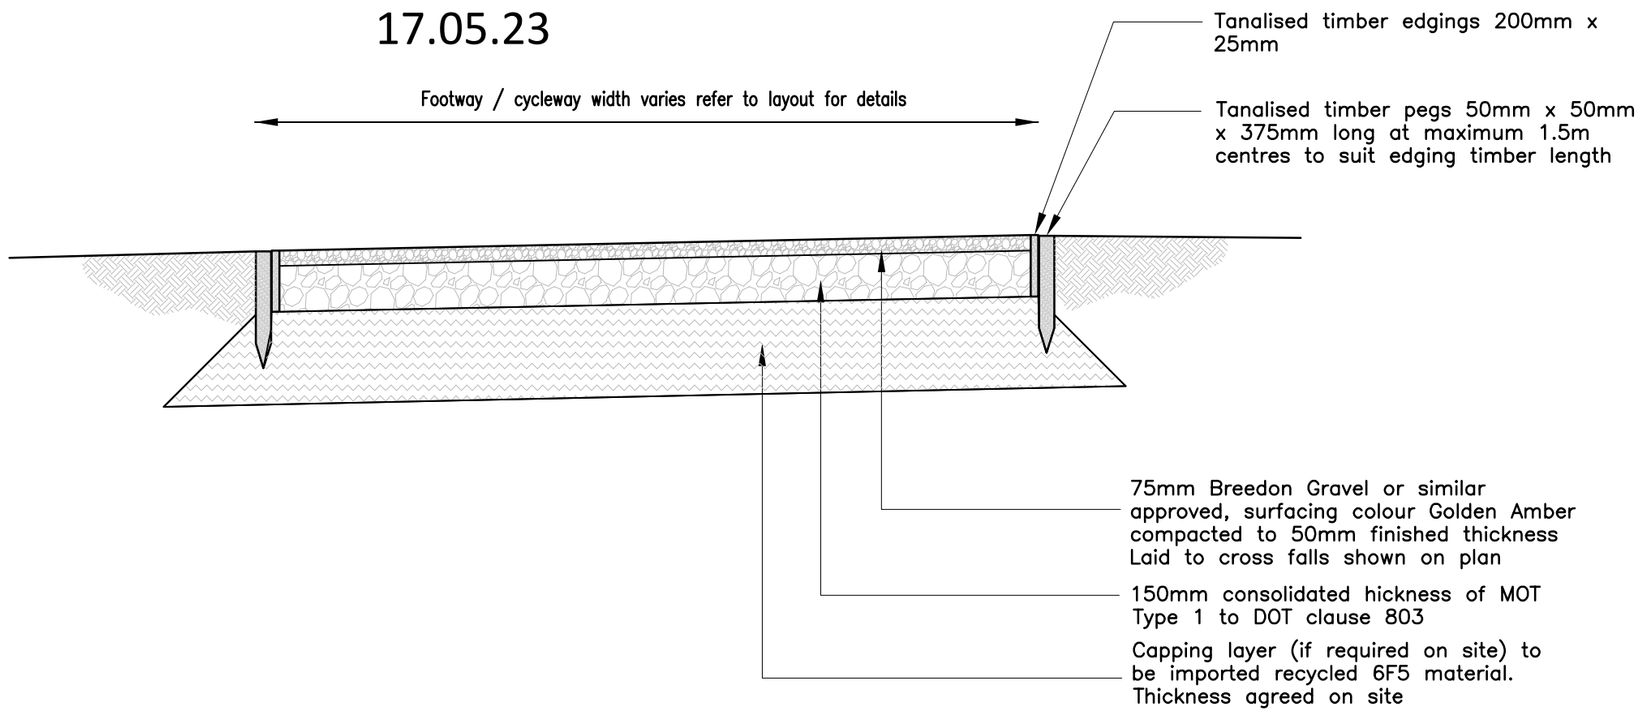

POS / NT PATH DETAIL

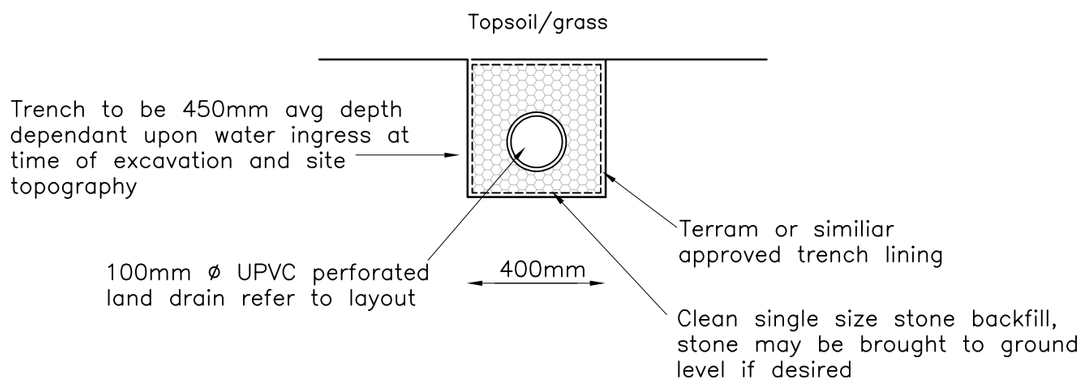

TYPICAL LAND DRAIN DETAIL

rev	Revision details	Rev.By	Date
A	SPECIFICATION UPDATED AS REQUESTED	RF	18.01.24

smas worksafe designer www.smasltd.com — as Recognised by SSIP SAFETY SCHEMES IN PROCUREMENT

Drawing Stage			Drawing Status		
	Draft		Comments	●	Tender
●	Issued		Information		Construction
			Approval		As Built

Client

S G ESTATES LIMITED

Job title

WREXHAM ROAD RHOSTYLLEN

Drawing title

NT / POS PATH CONSTRUCTION DETAILS

REFA
45 Bridgeman Terrace
Wigan, Lancs
WN1 1TT
Tel:-(01942) 826020
Fax:-(01942) 230816
CONSULTING ENGINEERS
CIVIL• STRUCTURAL
GEOTECHNICAL•ENVIRONMENTAL

Date	Scale	Drawn
17.5.23	1/20	GWH

DRAWING No 22094/104/14 Rev A

© This drawing is the property of REFA and should not be copied, used or its contents divulged without prior written consent.

A2 SHEET