
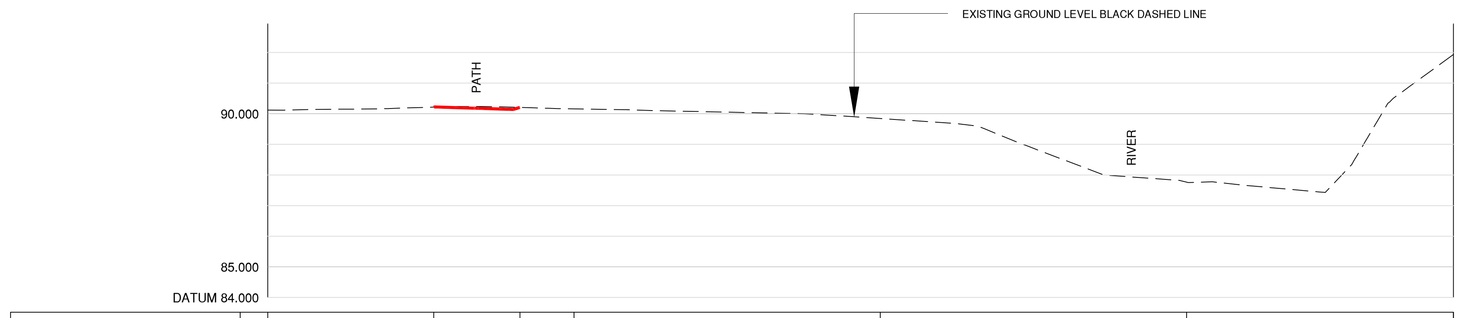



CHAINAGE	0.000	5.418	8.233	10.000	20.000	30.000	38.711
SURVEY LEVEL	90.118	90.159			89.845	87.767	91.933
LINKPATH LEVEL		90.214	90.207				
CLAWDD 1 LEVEL							
CLAWDD 2 LEVEL							

SECTION 1

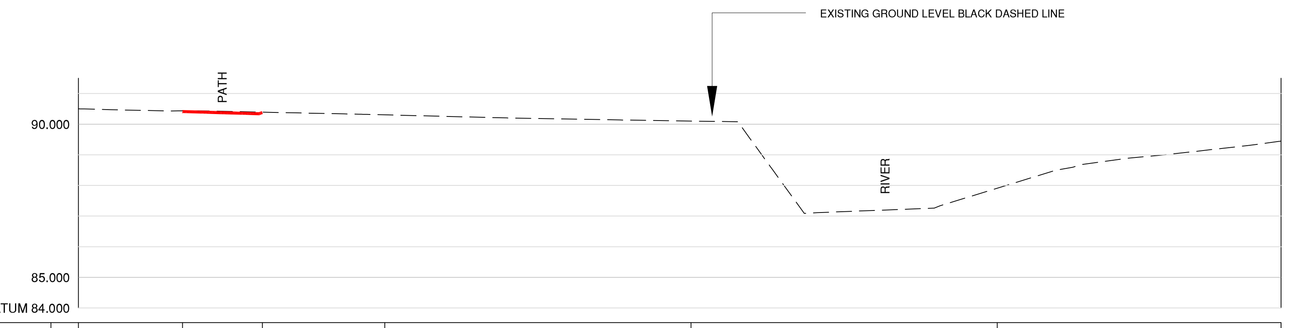


CHAINAGE	0.000	3.397	6.004	10.000	20.000	30.000	39.265
SURVEY LEVEL	90.503		90.306		90.102	87.910	89.446
LINKPATH LEVEL		90.412	90.379				
CLAWDD 1 LEVEL							
CLAWDD 2 LEVEL							

SECTION 2

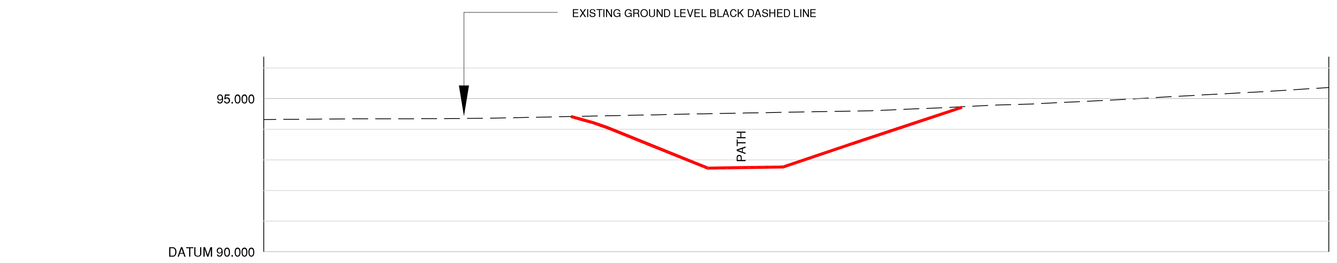

CHAINAGE	0.000	9.772	10.000	20.000	23.014	30.000	34.777
SURVEY LEVEL	94.317	94.414		94.611		95.083	95.361
LINKPATH LEVEL			92.728	92.768	93.789		
CLAWDD 1 LEVEL							
CLAWDD 2 LEVEL							

SECTION 3

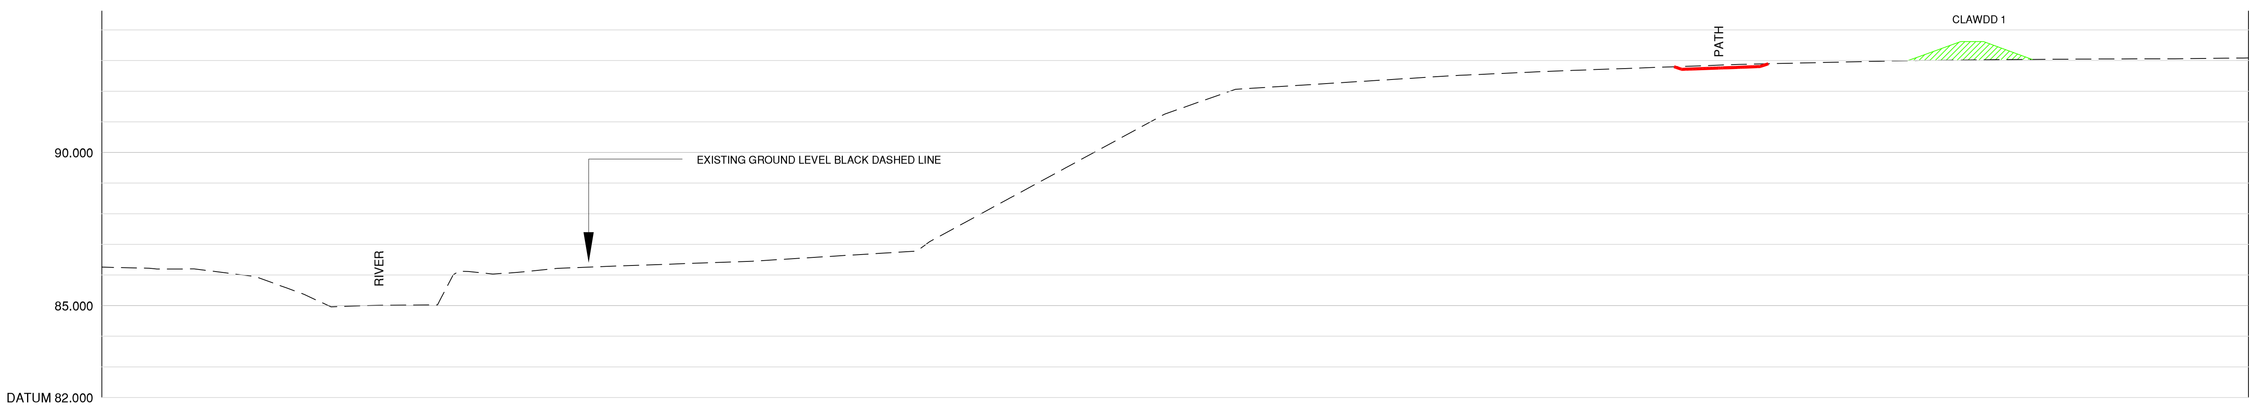

CHAINAGE	0.000	5.000	10.000	15.000	20.000	25.000	30.000	35.000	40.000	45.000	50.000	51.332	54.413	55.000	58.962	60.000	63.033	65.000	70.689
SURVEY LEVEL	86.258	85.951	85.018	86.222	86.405	86.682	88.701	91.357	92.250	92.549	92.750			92.910		93.008		93.051	93.084
LINKPATH LEVEL												92.798	92.897						
CLAWDD 1 LEVEL															92.996	93.371	93.038		
CLAWDD 2 LEVEL																			

SECTION 4

rev	Revision details	Rev.By	Date
A	MINOR PATH POSITION REVISION TO SECTION 3	RF	19.06.24

smas worksafe designer www.smasltd.com — SSIP SAFETY SCHEMES IN PROCUREMENT

Drawing Stage		Drawing Status	
	Draft		Comments		Tender
●	Issued	●	Information		Construction
			Approval		As Built

Client
S G ESTATES LIMITED

Job title
WREXHAM ROAD RHOSTYLLEN

Drawing title
NT PATH CROSS SECTIONS 1

REFA
45 Bridgeman Terrace
Wigan, Lancs
WN1 1SX
Tel:-(01942) 826020
Fax:-(01942) 230816
CONSULTING ENGINEERS
CIVIL• STRUCTURAL
GEOTECHNICAL• ENVIRONMENTAL

Date	Scale	Drawn
8.3.23	1/100	CMH

DRAWING No 22094/104/10 Rev A

© This drawing is the property of REFA and should not be copied, used or its contents divulged without prior written consent.

A0 SHEET