


CHAINAGE	10.000	15.000	20.000	25.000	30.000	35.000	40.000	45.000	50.000	55.000	60.000	65.000	70.000	70.400	73.349	75.000	78.838	80.000	82.923	85.000	90.000	94.504	95.000	98.550	100.000	**101.398**
SURVEY LEVEL	83.399	84.324	84.200	84.072	83.967	83.923	83.888	83.629	83.742	87.069	87.868	88.299	88.643		88.931		89.098		89.262		89.352	89.430		89.528		89.561
LINKPATH LEVEL														88.668	88.836											
CLAWDD 1 LEVEL																	89.059	89.481	89.195							
CLAWDD 2 LEVEL																						89.421	89.502	89.494		

SECTION 7

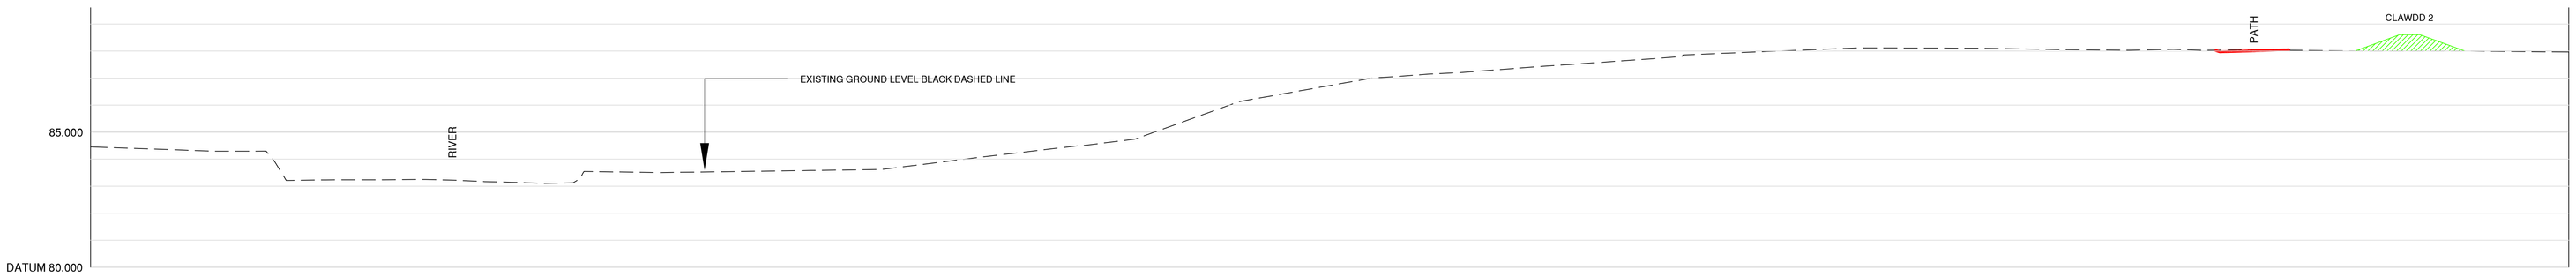

CHAINAGE	0.000	5.000	10.000	15.000	20.000	25.000	30.000	35.000	40.000	45.000	50.000	55.000	60.000	65.000	70.000	75.000	78.640	80.000	81.433	83.840	85.000	87.908	90.000	91.752
SURVEY LEVEL	84.453	84.294	83.235	83.160	83.519	83.557	83.705	84.314	85.222	86.569	87.172	87.521	87.899	88.101	88.105	88.036		88.047			88.000		87.980	87.967
LINKPATH LEVEL																	88.037	88.008	88.031					
CLAWDD 1 LEVEL																								
CLAWDD 2 LEVEL																				88.004	88.427		88.000	

SECTION 8

rev	Revision details	Rev'By	Date

worksafe designer www.smasltd.com

Drawing Stage		Drawing Status			
	Draft		Comments		Tender
●	Issued	●	Information		Construction
			Approval		As Built

Client
S G ESTATES LIMITED

Job title
WREXHAM ROAD RHOSTYLLEN

Drawing title
NT PATH CROSS SECTIONS 3

REFA
45 Bridgeman Terrace
Wigan, Lancs
WN1 1TT
Tel:-(01942) 826020
Fax:-(01942) 230816
CONSULTING ENGINEERS
CIVIL • STRUCTURAL
GEOTECHNICAL • ENVIRONMENTAL

Date	Scale	Drawn
8.3.23	1/100	GMH

DRAWING No 22094/104/12 Rev

© This drawing is the property of REFA and should not be copied, used or its contents divulged without prior written consent.

A0 SHEET