


LINKPATH

EXISTING GROUND LEVEL	89.867 89.788 89.755 89.752 89.752 89.952 90.006 90.215 90.251 90.264 90.255 90.309 90.322 90.332 90.384 90.371 90.298 90.275 90.184 90.151 90.142 90.249 90.606 90.963 91.320 91.482 91.935 92.765 93.198 93.559 93.856 94.077 94.218 94.278 94.281 94.293 94.160 93.982 93.797 93.741 93.318 92.875 92.432 91.989 91.545 91.102 90.659 90.216 89.773 89.330 89.097 88.919 88.799 88.750 88.720 88.710 88.702 88.699 88.610 88.580 88.290 88.055 87.985 87.971 87.885 88.248 88.562 88.501 88.793 88.858 88.878 88.962 89.054 89.092 89.099 89.070 89.010 88.917 88.814 88.654 88.381 88.107 87.875 87.835 87.725 87.669 87.648 87.510 87.372 87.331 87.278 87.272 87.224 87.300 87.255 87.440 87.499 87.655 87.871 87.810 87.966 88.000 88.000 87.370 87.275 87.225 87.578 87.277 87.158 87.146 87.103 86.956 86.999
ALIGNMENT LEVEL	89.868 89.795 89.792 89.792 89.952 90.006 90.215 90.251 90.264 90.255 90.309 90.322 90.332 90.384 90.371 90.298 90.275 90.184 90.151 90.142 90.249 90.606 90.963 91.320 91.482 91.935 92.765 93.198 93.559 93.856 94.077 94.218 94.278 94.281 94.293 94.160 93.982 93.797 93.741 93.318 92.875 92.432 91.989 91.545 91.102 90.659 90.216 89.773 89.330 89.097 88.919 88.799 88.750 88.720 88.710 88.702 88.699 88.610 88.580 88.290 88.055 87.985 87.971 87.885 88.248 88.562 88.501 88.793 88.858 88.878 88.962 89.054 89.092 89.099 89.070 89.010 88.917 88.814 88.654 88.381 88.107 87.875 87.835 87.725 87.669 87.648 87.510 87.372 87.331 87.278 87.272 87.224 87.300 87.255 87.440 87.499 87.655 87.871 87.810 87.966 88.000 88.000 87.370 87.275 87.225 87.578 87.277 87.158 87.146 87.103 86.956 86.999
VERTICAL ALIGNMENT	G= -1.025% 1: -97.6 · KF= 0.96694 L= 3.957 · G= 3.059% 1: 32.7 · L= 10.000 KF= -3.33164 · G= 0.057% 1: 1751.2 · KF= 8.03899 L= 10.000 · G= 1.301% 1: 76.9 · L= 10.000 KF= -2.57758 · G= -0.303% 1: 330.5 · KF= 4.39358 L= 10.000 · G= 3.569% 1: 28.0 · G= 8.300% 1: 12.0 · L= 40.000 KF= -3.14206 · G= -4.431% 1: -22.6 · KF= -3.54537 L= 15.000 · G= -0.200% 1: -500.9 · L= 5.000 KF= 1.51776 · G= -3.494% 1: -28.6 · KF= 0.83132 L= 5.000 · G= 2.521% 1: 39.7 · L= 40.000 KF= -7.60707 · G= -2.738% 1: -36.5 · KF= 7.36582 L= 10.000 · G= -1.380% 1: -72.5 · R
HORIZONTAL ALIGNMENT	R= 2.500 · R= 21.986 · R= 29.435 · R= 10.340 · R= 11.900 · R= 3.250 · R= 5.751 · R= 113.792 · R= 215.373 · R= 31.409 · R= 44.372 · R= 1.382 · R= 53.656 · R= 225.479 · R= 59.688 · R= 27.313 · R= 147.072 · R= 60.301 · R= 79.876 · R= 109.783 · R
CHAINAGE	0.000 · 10.000 · 10.000 · 13.957 · 14.131 · 14.131 · 25.000 · 29.414 · 34.665 · 36.000 · 38.045 · 43.000 · 43.000 · 47.672 · 50.000 · 51.000 · 53.000 · 57.453 · 60.000 · 64.686 · 64.700 · 70.000 · 73.796 · 77.000 · 77.000 · 85.000 · 90.000 · 100.000 · 110.000 · 114.645 · 114.661 · 118.191 · 120.000 · 121.256 · 130.000 · 134.992 · 138.724 · 140.000 · 143.784 · 145.000 · 150.000 · 155.000 · 155.740 · 160.000 · 161.303 · 165.000 · 175.000 · 175.224 · 180.000 · 190.000 · 197.389 · 200.000 · 205.000 · 220.000 · 220.541 · 225.000 · 240.000 · 250.000 · 254.209 · 255.000 · 260.000 · 267.774 · 275.000 · 280.000 · 286.289 · 295.000 · 293.618 · 295.000 · 300.000 · 300.269 · 315.000 · 320.000 · 324.142 · 325.000 · 329.142 · 330.000 · 337.861 · 340.000 · 345.576 · 348.481 · 350.000 · 350.576 · 358.803 · 360.000 · 370.000 · 380.000 · 384.167 · 385.000 · 390.000 · 395.000 · 397.435 · 400.000 · 403.341 · 407.000 · 407.588 · 410.000 · 415.000 · 420.000 · 424.167 · 430.000 · 437.653 · 440.000 · 450.000 · 458.469 · 460.000 · 464.669 · 465.000 · 470.000 · 480.000 · 490.000 · 495.000 · 500.000

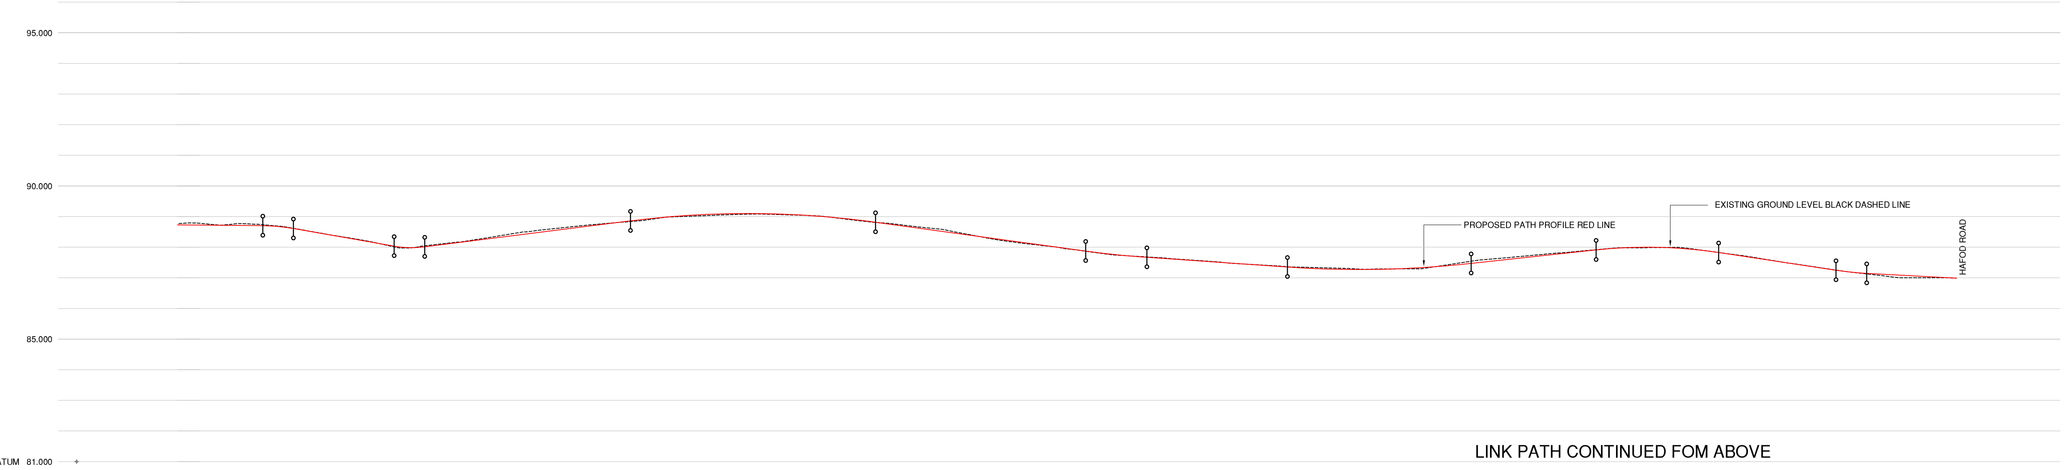

LINK PATH CONTINUED FOM ABOVE

LINKPATH

EXISTING GROUND LEVEL	88.769 88.566 88.245 88.032 88.032 88.292 88.570 88.771 88.981 89.059 89.053 89.000 88.686 88.389 88.095 87.875 87.825 87.667 87.241 87.388 87.315 87.252 87.050 87.759 87.887 87.984 87.877 87.566 87.282 87.033 86.954 86.999
ALIGNMENT LEVEL	88.710 88.720 88.618 88.610 88.580 88.230 87.985 87.971 87.885 88.248 88.562 88.501 88.793 88.858 88.878 88.962 89.054 89.092 89.099 89.070 89.010 88.917 88.814 88.654 88.381 88.107 87.875 87.835 87.725 87.669 87.648 87.510 87.372 87.331 87.278 87.272 87.224 87.300 87.255 87.440 87.499 87.655 87.871 87.810 87.966 88.000 88.000 87.370 87.275 87.225 87.578 87.277 87.158 87.146 87.103 86.956 86.999
VERTICAL ALIGNMENT	-0.200% : -500.9 · 5.000 KF= 1.51776 · G= -3.494% 1: -28.6 · KF= 0.83132 L= 5.000 · G= 2.521% 1: 39.7 · L= 40.000 KF= -7.60707 · G= -2.738% 1: -36.5 · KF= 7.36582 L= 10.000 · G= -1.380% 1: -72.5 · KF= 8.47526 L= 30.000 · G= 2.160% 1: 46.3 · L= 20.000 KF= -3.86871 · G= -3.010% 1: -33.2 · KF= 2.57726 L= 5.000 · G= -1.070% 1: -93.5
HORIZONTAL ALIGNMENT	I.688 · R= 27.313 · R= 147.072 · R= 60.301 · R= 79.876 · R= 109.783 · R= 411.055 · R= 37.702
CHAINAGE	305.000 · 314.142 · 325.000 · 329.142 · 330.000 · 337.861 · 340.000 · 345.576 · 348.481 · 350.000 · 350.576 · 358.803 · 360.000 · 370.000 · 380.000 · 384.167 · 385.000 · 390.000 · 395.000 · 397.435 · 400.000 · 403.341 · 407.000 · 407.588 · 410.000 · 415.000 · 420.000 · 424.167 · 430.000 · 437.653 · 440.000 · 450.000 · 458.469 · 460.000 · 464.669 · 465.000 · 470.000 · 480.000 · 490.000 · 495.000 · 500.000 · 503.149 · 505.000 · 510.000 · 515.000 · 520.000 · 524.812 · 525.000 · 528.300 · 530.000 · 541.895 · 545.000 · 550.000 · 550.149 · 555.000 · 560.000 · 561.925 · 562.947 · 570.000 · 580.000 · 587.010 · 590.000 · 590.573 · 595.000 · 600.000 · 600.681

rev	Revision details	Rev'By	Date
E	FLOOD LEVELS ADDED	RF	05.01.24
D	INDICATIVE CENTRAL SUPPORT TO BRIDGE ADDED	RF	16.08.23
C	REVISED TO SUIT NEW PATH ALIGNMENT	GVH	8.3.23
B	SLOPING BRIDGE PROPOSAL REVISED	GVH	9.1.23
A	REVISED FOR CLIENT	GVH	19.9.22

smas worksafe designer www.smasltd.com · SSIP SAFETY SCHEMES IN PROCUREMENT

Drawing Stage		Drawing Status	
	Draft		Comments		Tender
●	Issued	●	Information		Construction
			Approval		As Built

Client
S G ESTATES LIMITED

Job title
WREXHAM ROAD RHOSTYLLEN

Drawing title
NATIONAL TRUST LINK PATH SECTIONS

REFA
45 Bridgeman Terrace
Wigan, Lancs
WN1 1TT
Tel:-(01942) 826020
Fax:-(01942) 230816
CONSULTING ENGINEERS
CIVIL • STRUCTURAL
GEOTECHNICAL • ENVIRONMENTAL

Date	Scale	Drawn
19.7.22	1/500H 1/100V	GMH

DRAWING No 22094/104/2 Rev E

© This drawing is the property of REFA and should not be copied, used or its contents divulged without prior written consent.

A0 SHEET