


CHAINAGE	0.000	5.000	10.000	15.000	20.000	25.000	30.000	35.000	40.000	45.000	50.000	53.143	55.000	56.639	57.960	60.000	62.045	65.000	70.000
SURVEY LEVEL	85.572	85.467	84.463	85.256	85.510	85.582	86.071	88.114	89.892	91.114	91.384		91.565			91.700		91.834	91.992
LINKPATH LEVEL												91.517	91.401	91.607					
CLAWDD 1 LEVEL															91.642	92.305	91.756		
CLAWDD 2 LEVEL																			

SECTION 5

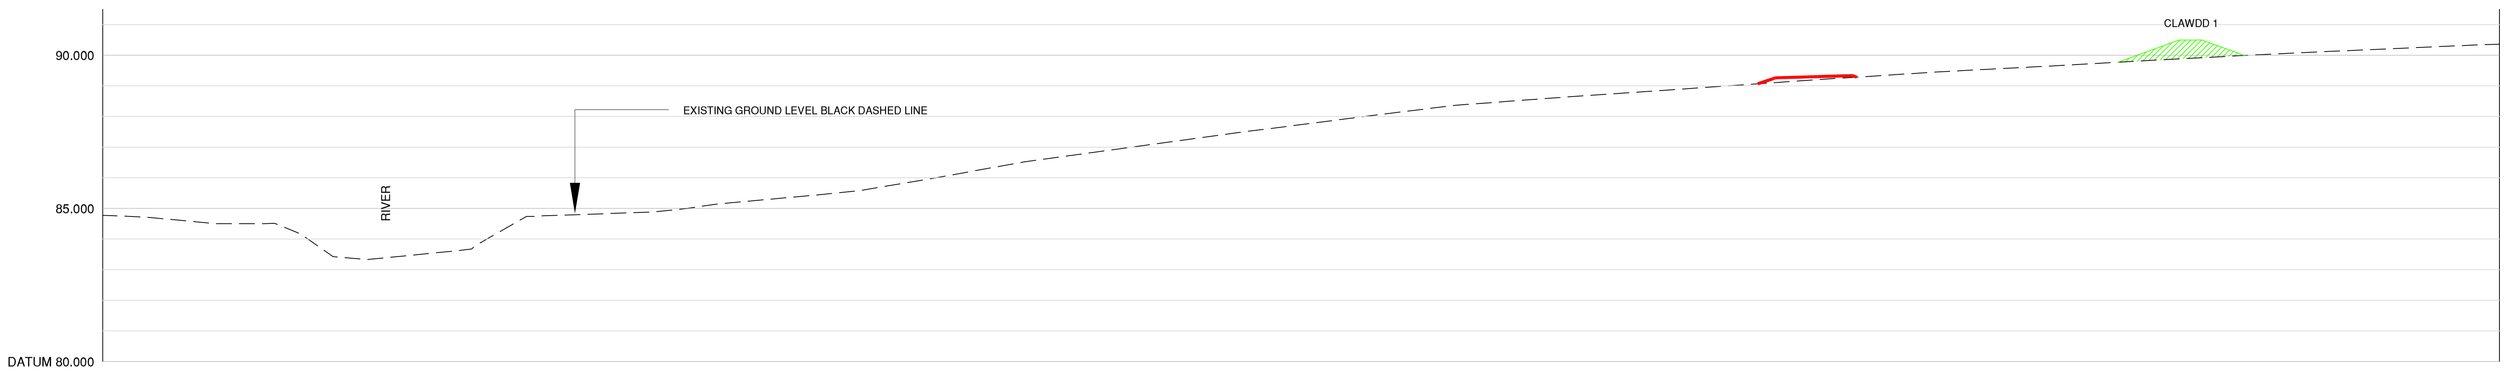

CHAINAGE	0.000	5.000	10.000	15.000	20.000	25.000	30.000	35.000	40.000	45.000	50.000	54.037	55.000	57.272	60.000	65.000	65.799	69.895	75.000	78.253
SURVEY LEVEL	84.770	84.500	83.483	84.779	85.133	85.629	86.502	87.192	87.847	88.428	88.789		89.135		89.460	89.726		89.996	90.225	90.361
LINKPATH LEVEL												89.067	89.272	89.285						
CLAWDD 1 LEVEL																	89.771	89.993		
CLAWDD 2 LEVEL																				

SECTION 6

rev	Revision details	Rev.By	Date

Smas worksafe designer www.smasltd.com SSIP SAFETY SCHEMES IN PROCUREMENT

Drawing Stage		Drawing Status	
	Draft		Tender
●	Issued	● Information	Construction
		Approval	As Built

Client
S G ESTATES LIMITED

Job title
WREXHAM ROAD RHOSTYLLEN

Drawing title
NT PATH CROSS SECTIONS 2

REFA
45 Bridgeman Terrace
Wigan, Lancs
WN1 1SX
Tel.-(01942) 826020
Fax-(01942) 230816
CONSULTING ENGINEERS
CIVIL • STRUCTURAL
GEOTECHNICAL • ENVIRONMENTAL

Date	Scale	Drawn
8.3.23	1/100	CMH

DRAWING No 22094/104/11 Rev

© This drawing is the property of REFA and should not be copied, used or its contents divulged without prior written consent.

A0 SHEET