

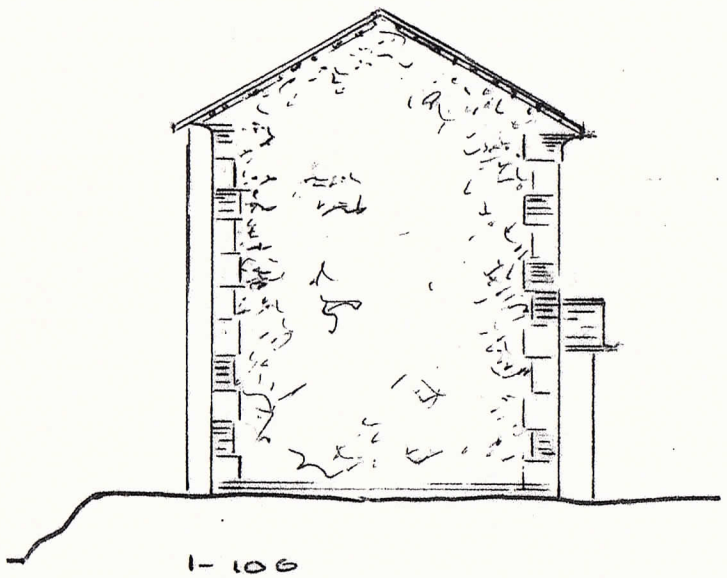


1-100

GABLE END TO NO 1
RE-BUILT BRICK QUOINING
+ RENDER

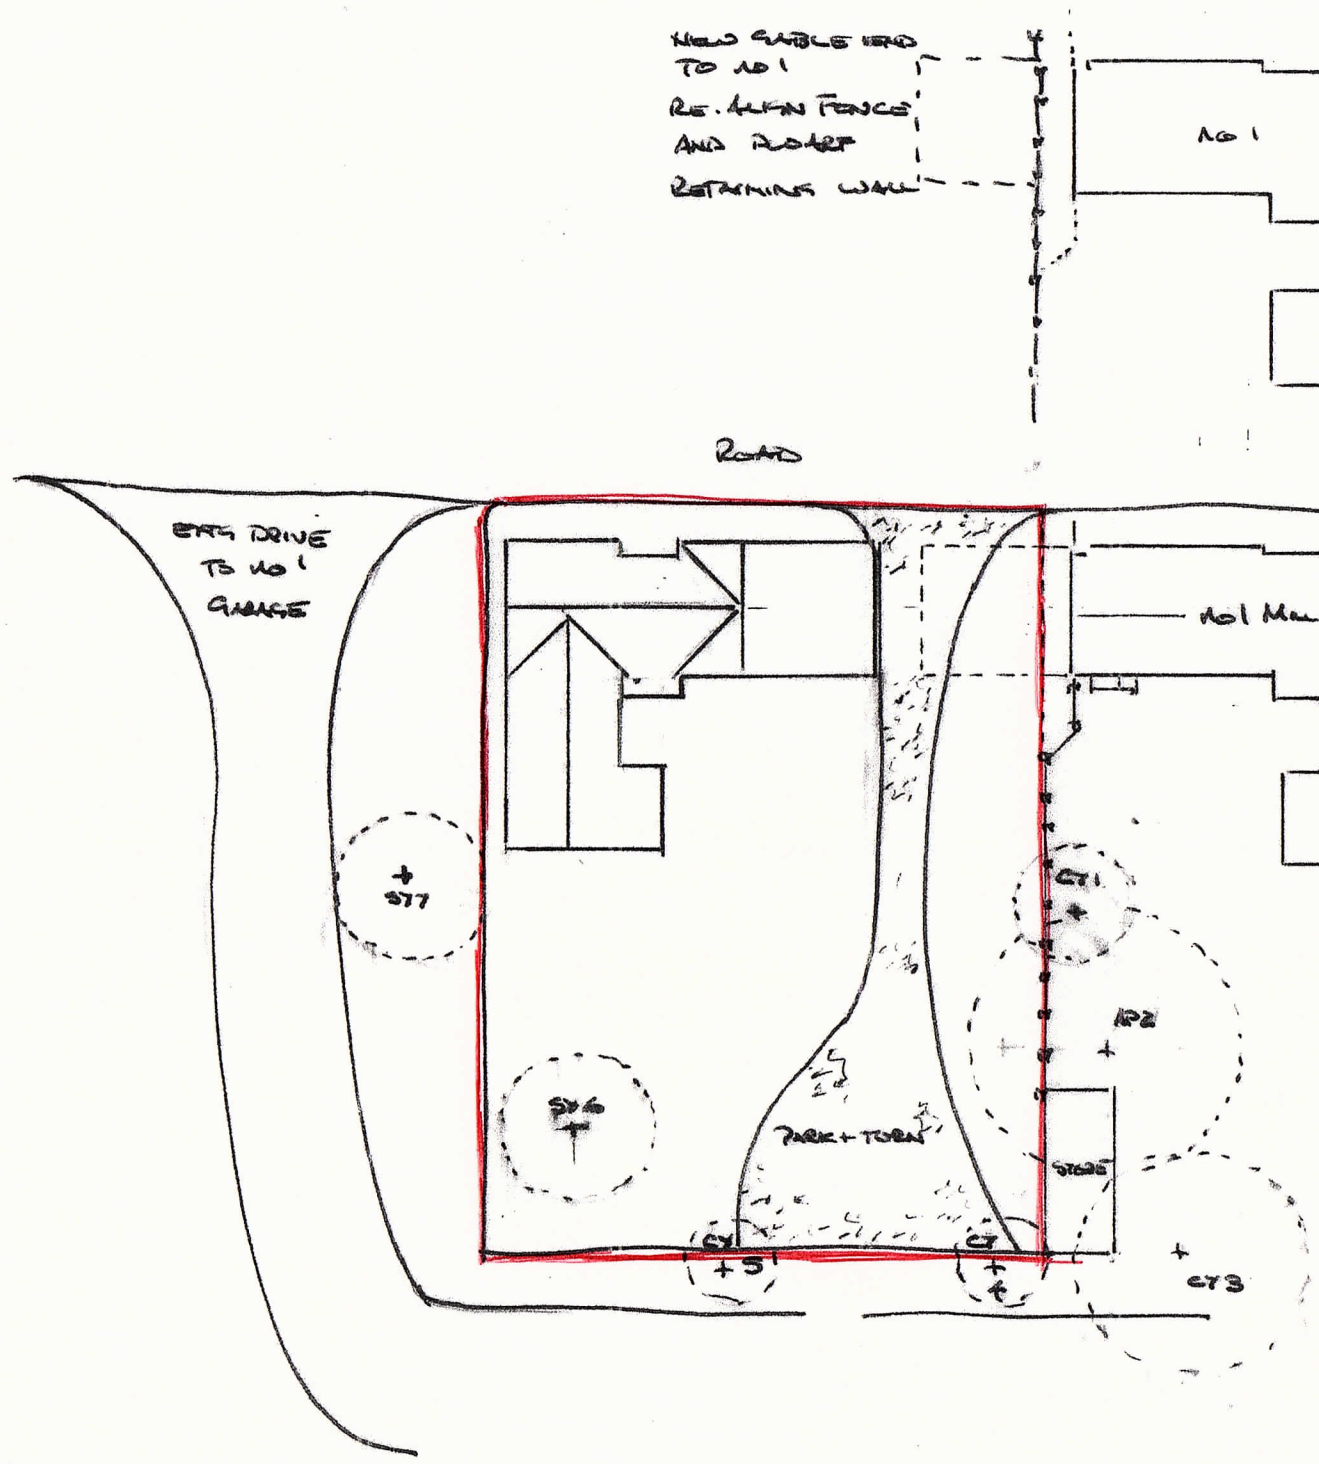

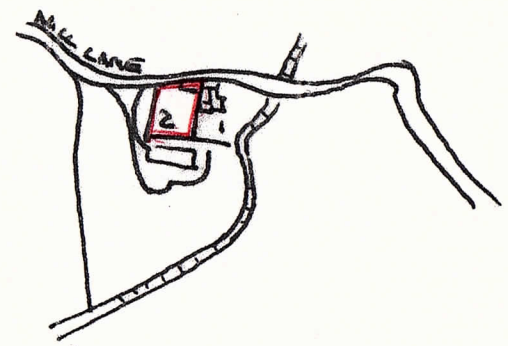

NORTH

0 5 10M

1 AND 2 MILL LANE HOLCOMBE GREEN
004 R1 EXISTING + PROPOSED SITE LAYOUT
REV 1