
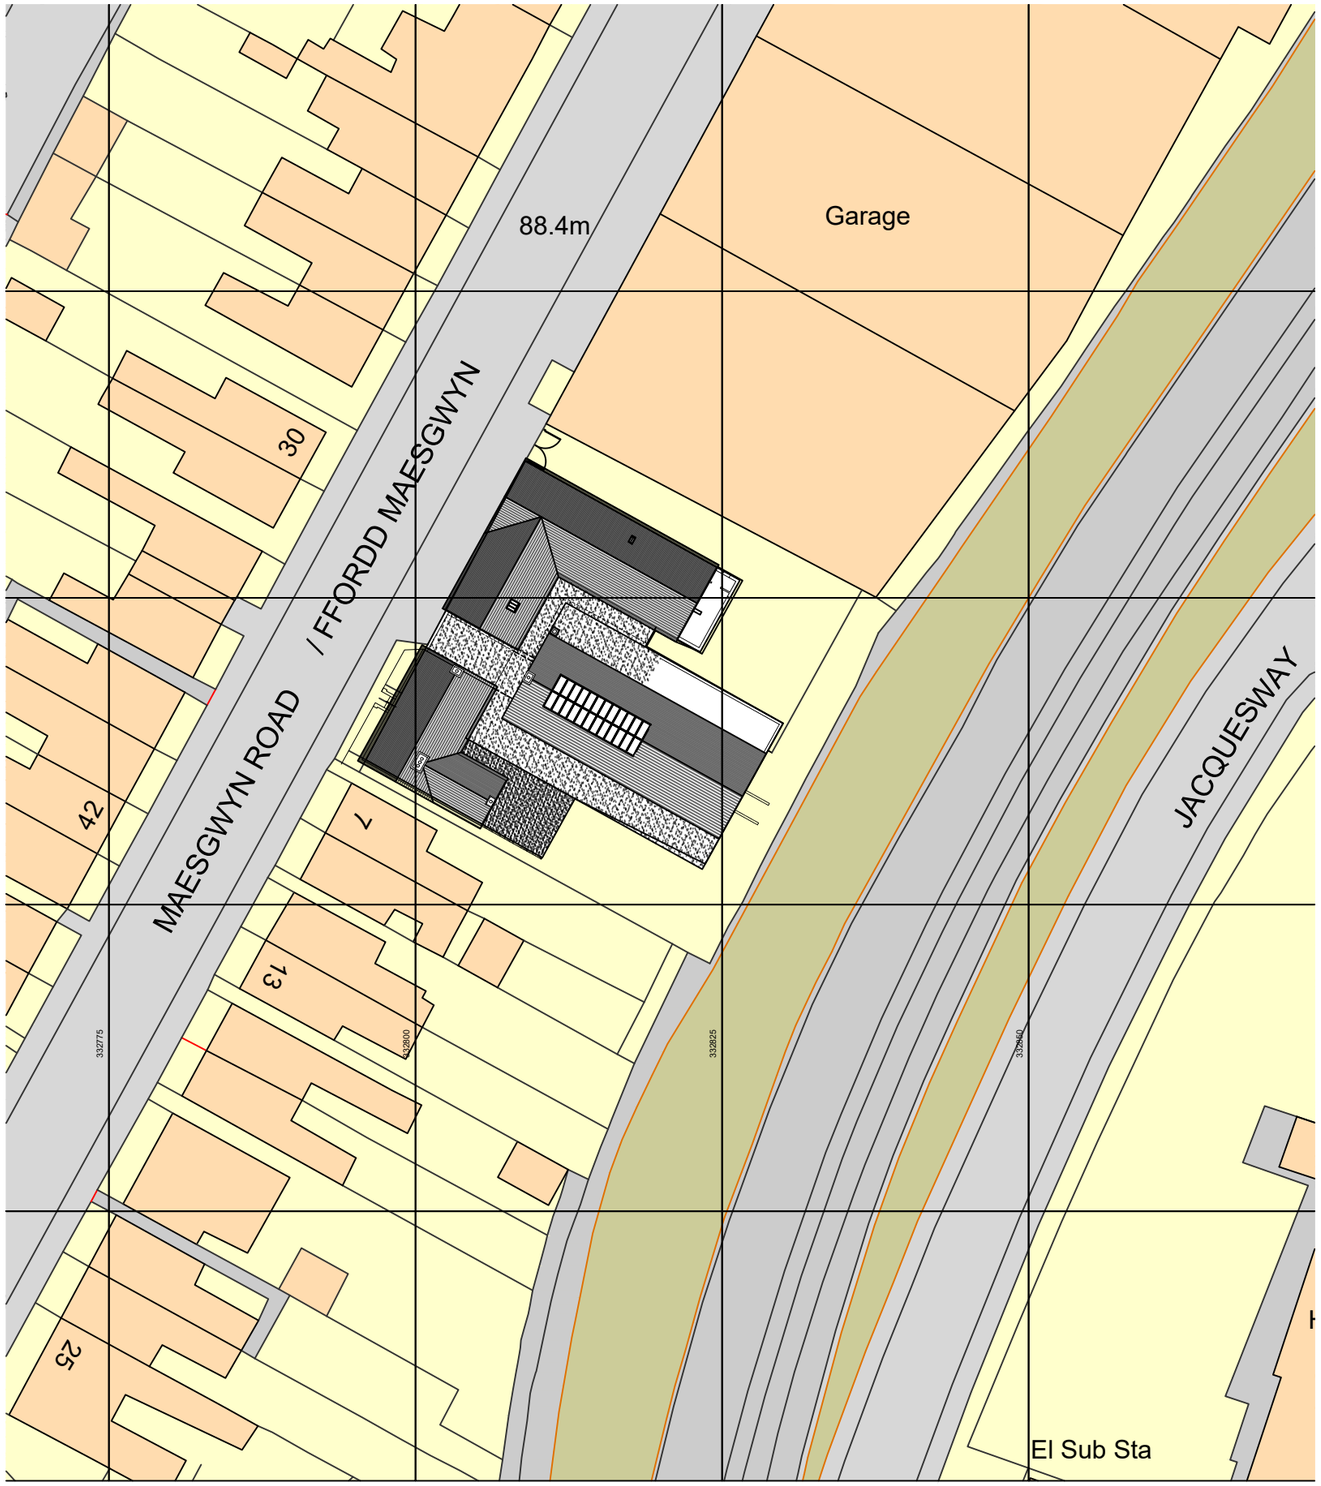


N

Existing Block Plan - Scale - 1:500 @ A3

0m 5m 10m 20m

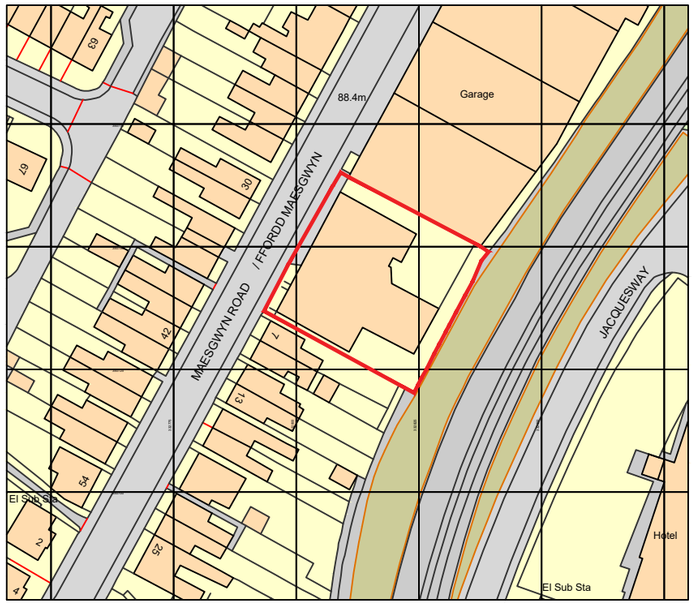


Ordnance Survey, (c) Crown Copyright 2023. All rights reserved. Licence number 100022432

Site Location and Ownership Plan - Scale 1:1250

Key

Application Area

Other Land in the Applicants Ownership

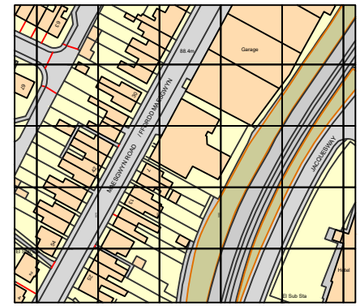

Ordnance Survey, (c) Crown Copyright 2023.
All rights reserved. Licence number 100022432

Site Location Plan - Scale 1:2500

N



Google Imagery ©2022 CNES/Airbus, Getmapping plc

Aerial View of The Mines Rescue Station and immediate context

Issue.	Date.	Description.	Checked.
XXX	XX.XX.XX	XXXX	XX

AS EXISTING

Client.
The Trustees of the
Wrexham Miners Project.

Project.
The Miners Rescue Station,
3-5 Maesgwyn Road, Wrexham, LL11 2AP.

Drawing Title.
Site Location Plan

Dwg. No.
TMRS - GRA-XX-XX-DR-A-Ex01
Project Company. Zone. Level. Type. Role. Number.

Scale . +/- 1:1250 @ A3

Drawn . JGR

Date . 01.03.23

Checked. JGR

Issue. Ref. E 01

GERAINT ROBERTS ASSOCIATES
ARCHITECT AND HISTORIC BUILDINGS CONSULTANT
2 Maes Derw, Llanfechain, Powys, SY22 6XN
T: 07722 146949 E: geraint@grauk.com