
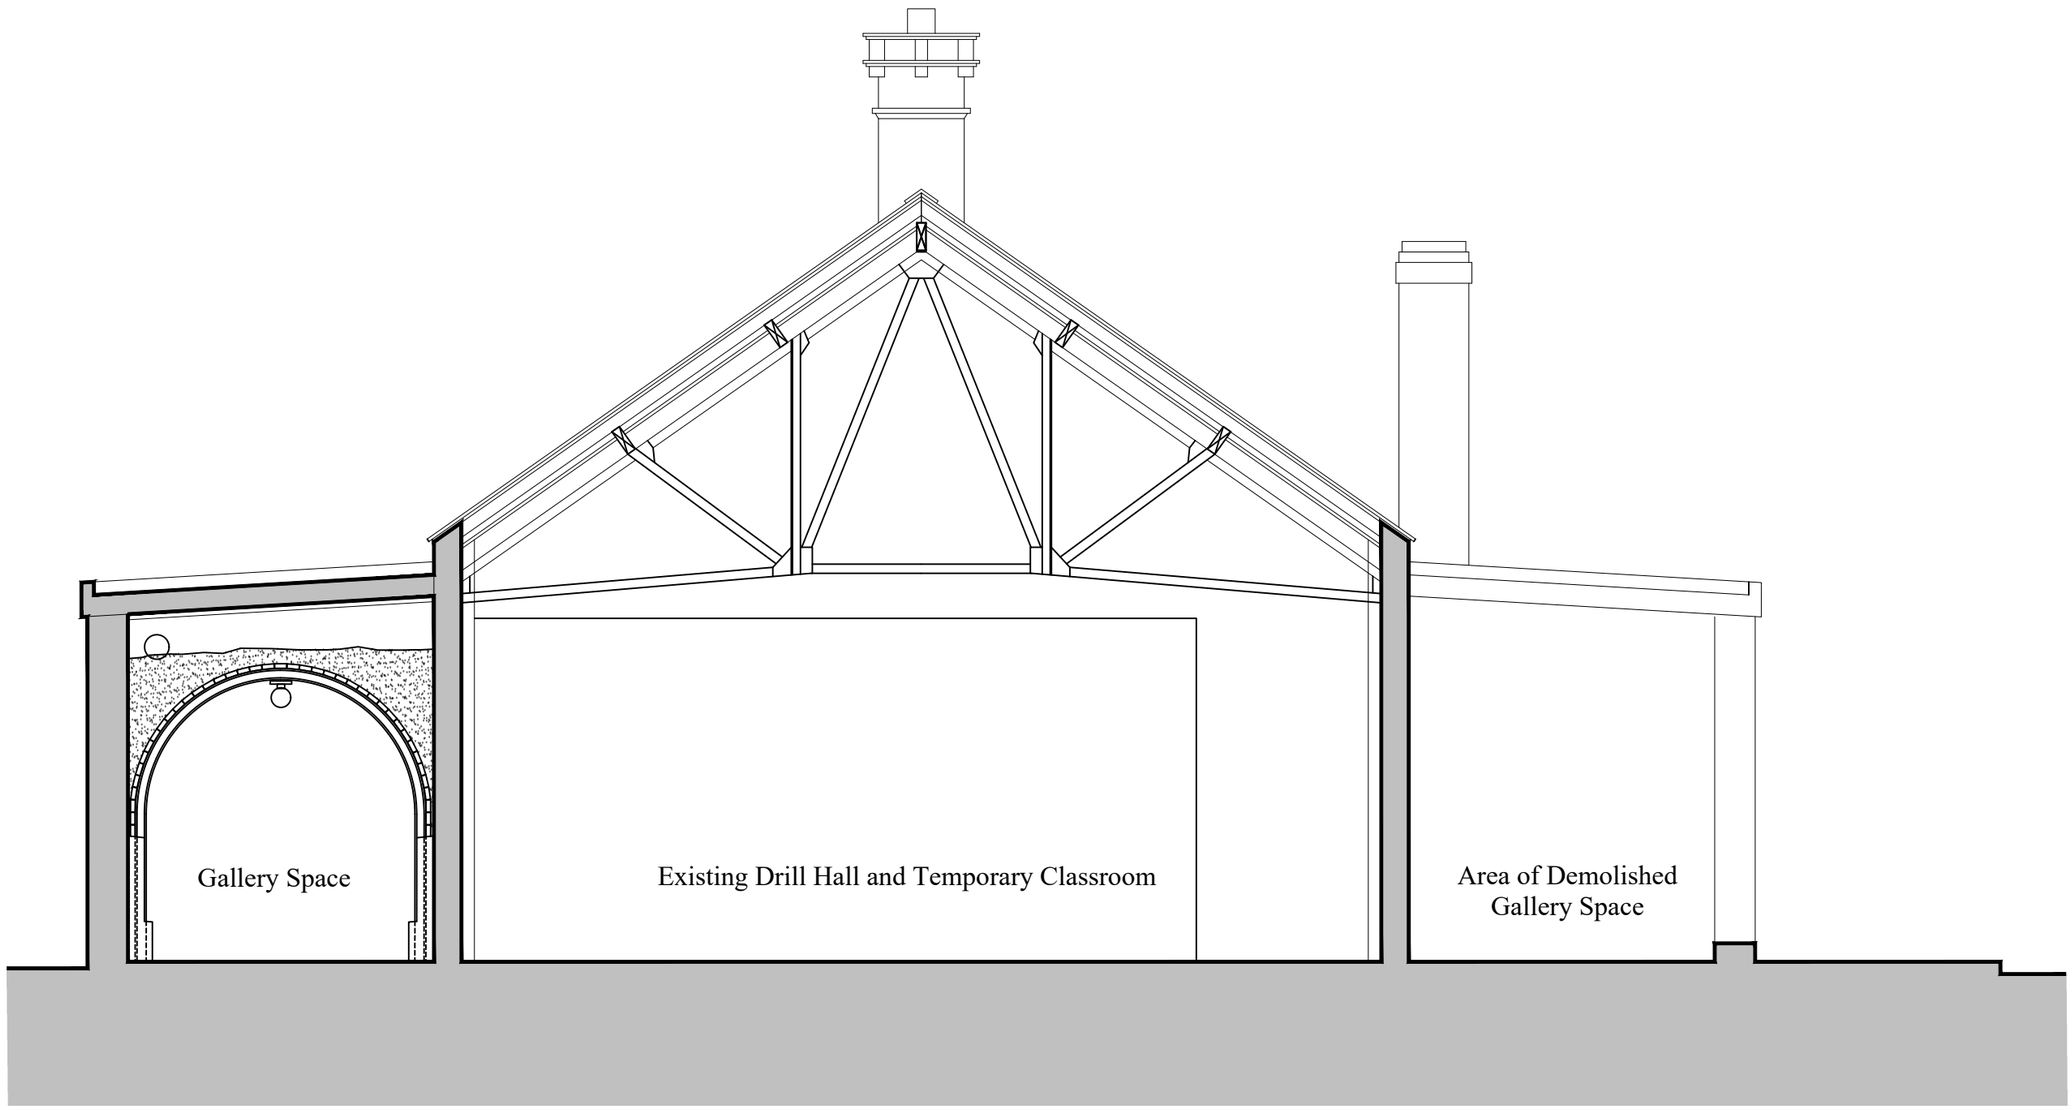


Existing Section through the Drill Hall and Galleries

Existing Section A-A - Scale - 1:50 @ A3

0m 1m 2m

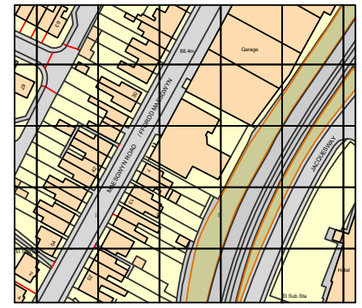

Ordnance Survey, (c) Crown Copyright 2023.
All rights reserved. Licence number 100022432

Site Location Plan - Scale 1:2500

N

Issue.	Date.	Description.	Checked.
XXX	XX.XX.XX	XXXX	XX

AS EXISTING

Client.
The Trustees of the
Wrexham Miners Project.

Project.
The Miners Rescue Station,
3-5 Maesgwyn Road, Wrexham, LL11 2AP.

Drawing Title.
Existing Section A-A

Dwg. No.
TMRS - GRA-XX-XX-DR-A-Ex06
Project Company. Zone. Level Type. Role. Number.

Scale .	Drawn .	Issue. Ref.
+/- 1:50 @ A3	JGR	**E 01**
Date . 01.03.23	Checked. JGR	

GERAINT ROBERTS ASSOCIATES
ARCHITECT AND HISTORIC BUILDINGS CONSULTANT
2 Maes Derw, Llanfechain, Powys, SY22 6XN
T: 07722 146949 E: geraint@grauk.com