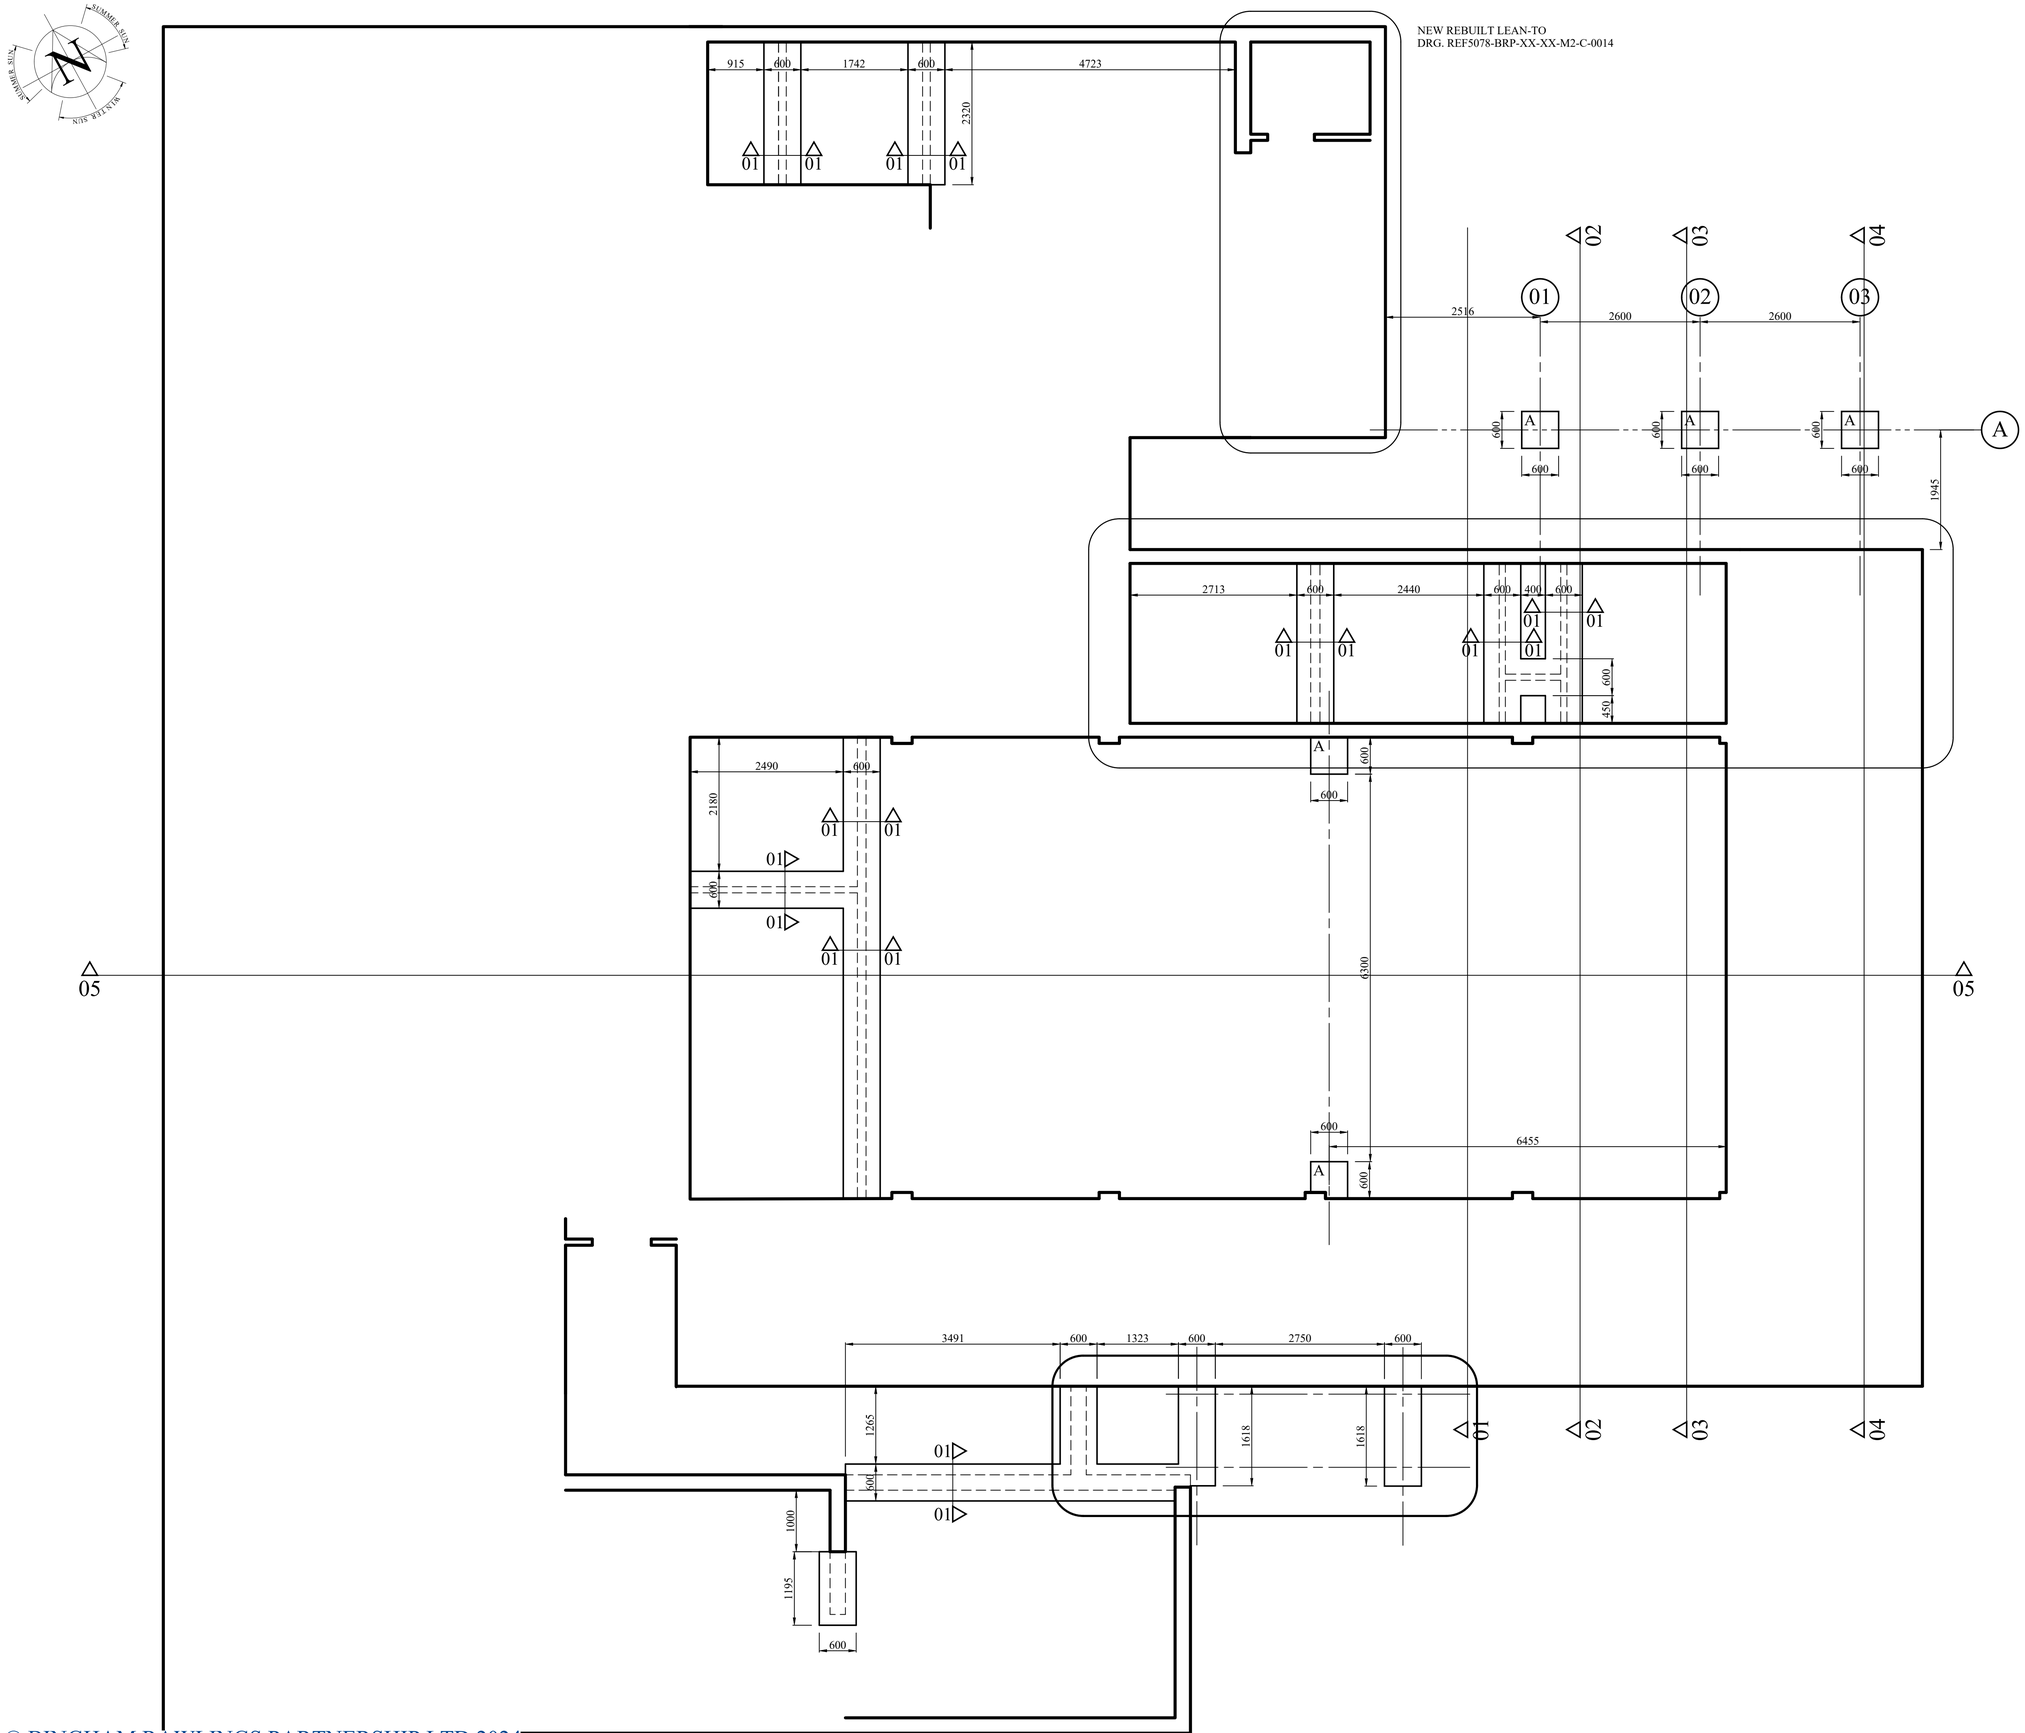


NOTES

1. **DO NOT SCALE FROM THIS DRAWING. IF IN DOUBT, ASK**
2. ALL LEVELS IN METRES UNLESS NOTED OTHERWISE ON DRAWING.
3. ALL DIMENSIONS AND LEVELS TO BE CHECKED ON SITE PRIOR TO UNDERTAKING ANY WORKS, ORDERING MATERIALS OR FABRICATING ANY COMPONENTS.
4. THIS DRAWING IS TO BE READ IN CONJUNCTION WITH ALL OTHER RELEVANT ENGINEER'S AND ARCHITECT'S DRAWINGS AND RELEVANT SPECIFICATION CLAUSES.
5. REPRODUCED FROM THE ORDNANCE SURVEY'S MAPS WITH THE PERMISSION OF THE CONTROLLER OF HIS MAJESTY'S STATIONARY OFFICE. CROWN COPYRIGHT. LICENCE NO. AC0000864714

KEY

NOT FOR CONSTRUCTION

SUITABILITY	REV	DATE:	DESCRIPTION	Org.	Ckd.	Appd.	Auth.
S2	P01	00/00/00	FIRST ISSUE				

PROJECT TITLE:

THE MINER'S RESCUE STATION

DRAWING TITLE:

FOUNDATION LAYOUT

DRAWING REF:

5078-BRP-XX-XX-DR-C-0016

ORIGINATOR:	DATE:	SCALE @ A1:	SUITABILITY:	REVISION:
D.P.	18.10.24	1:50	S2	P01

Bingham Rawlings Partnership Limited
Consulting Civil & Structural Engineers
Jones Suite
2 Grosvenor Road,
Wrexham, LL11 1BU
Telephone:(01978) 353522
e-mail : consult@brp2000.co.uk

BRP BINGHAM RAWLINGS PARTNERSHIP

© BINGHAM RAWLINGS PARTNERSHIP LTD 2024