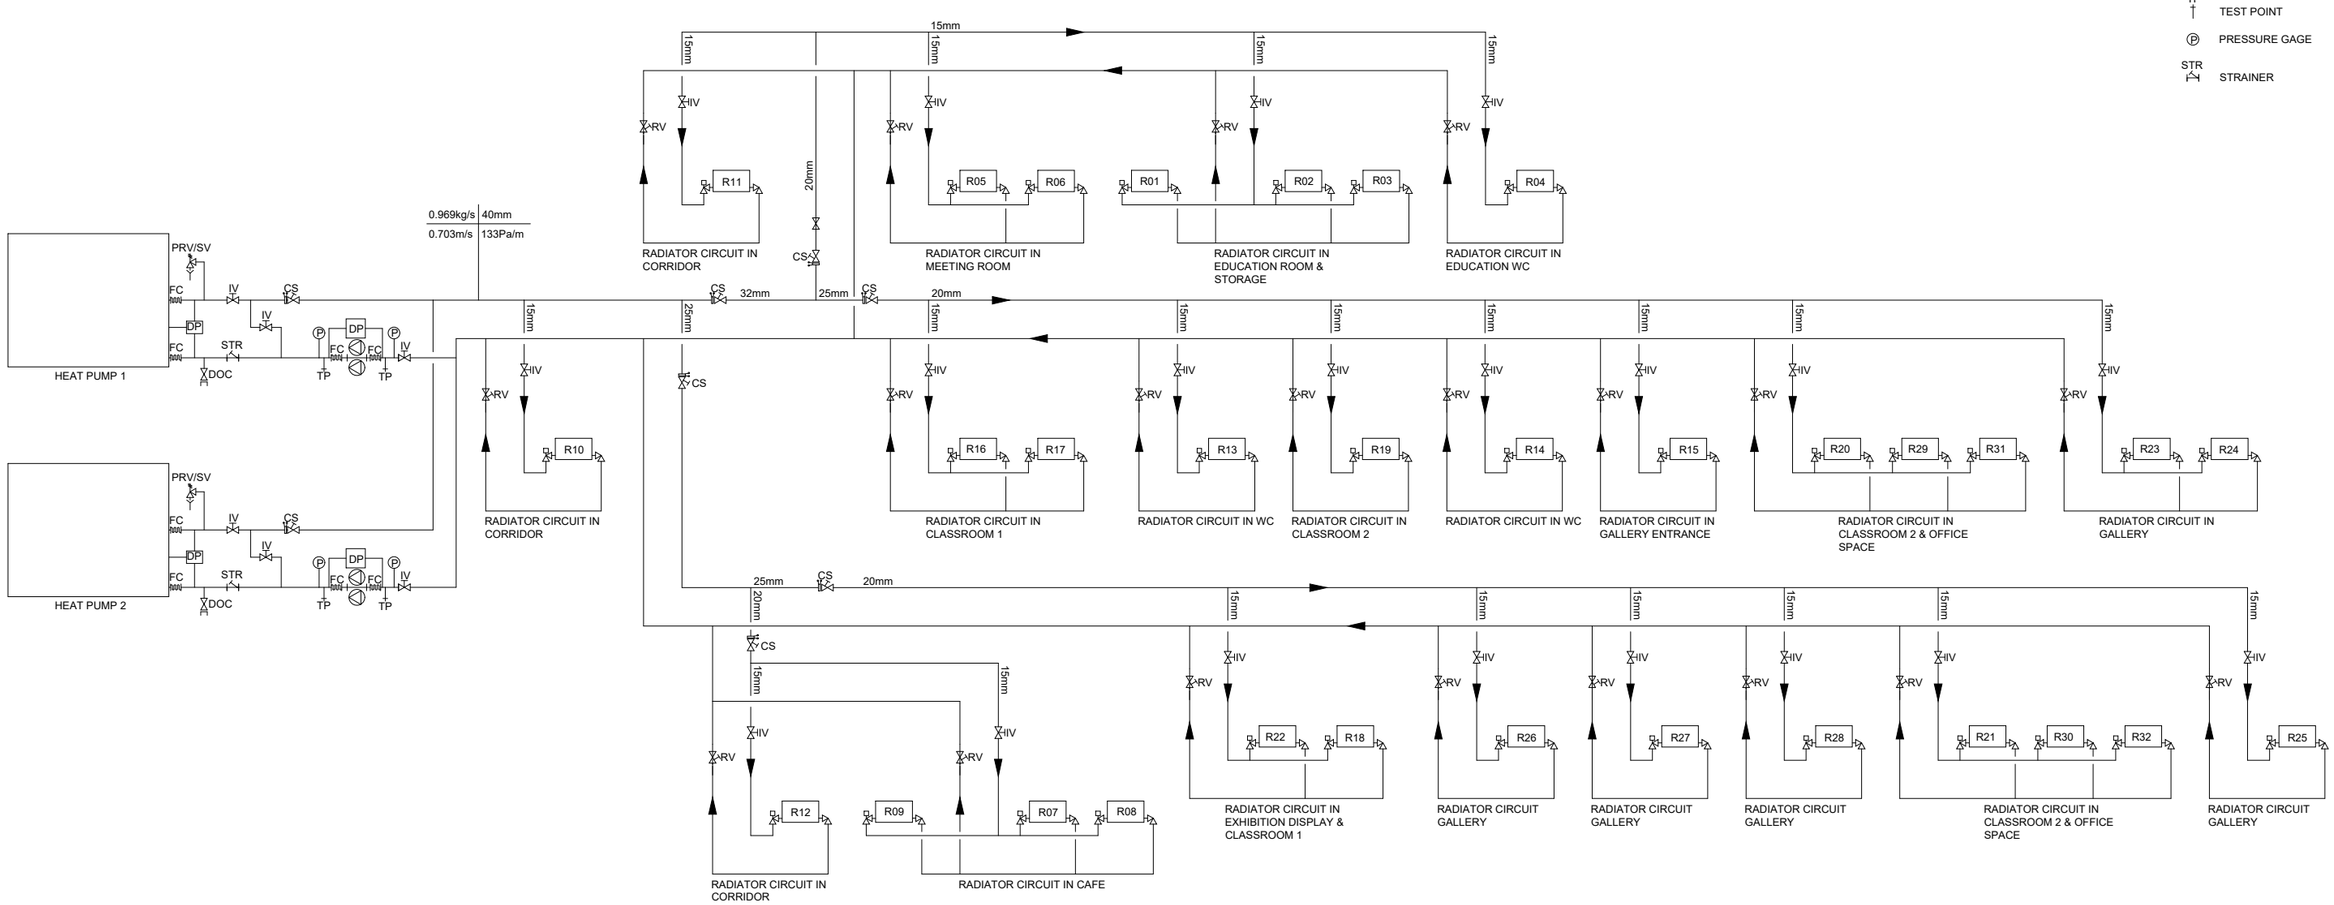


REV	DATE	DESCRIPTION	DR	CH
P01	15.10.24	TENDER ISSUE	MN	MG

TENDER

DB3
MANCHESTER
1 Balloon Street, Manchester, Greater Manchester, M4 4BE
T: 0161 713 0335 www.db3group.com

CLIENT
Geraint Roberts Associates

PROJECT
Wrexham Miners Rescue Building

TITLE
Space Heating Schematics

CREATION DATE	SCALE @ A1	DRN	CHK	APP	SUIT
10/4/24	1:100	JH	MG	MG	5A

SHEET NO.
16897 - DB3 - B01 - XX - DR - M - 50001

REVISION
P01

PROJECT NO | ORIGINATOR | ZONE | LEVEL | TYPE | ROLE | NUMBER

© COPYRIGHT: ALL RIGHTS RESERVED.
THIS DRAWING MUST BE READ IN CONJUNCTION WITH ALL OTHER RELEVANT DRAWINGS AND INFORMATION.
ANY DISCREPANCIES MUST BE REPORTED TO DAN70NZ IMMEDIATELY.
THE DRAWING OR INFORMATION MUST NOT BE USED FOR CONSTRUCTION UNLESS EXPRESSLY ISSUED FOR CONSTRUCTION.

DO NOT SCALE FROM THIS DRAWING. WORK ONLY TO THE PRINTED DIMENSIONS.