

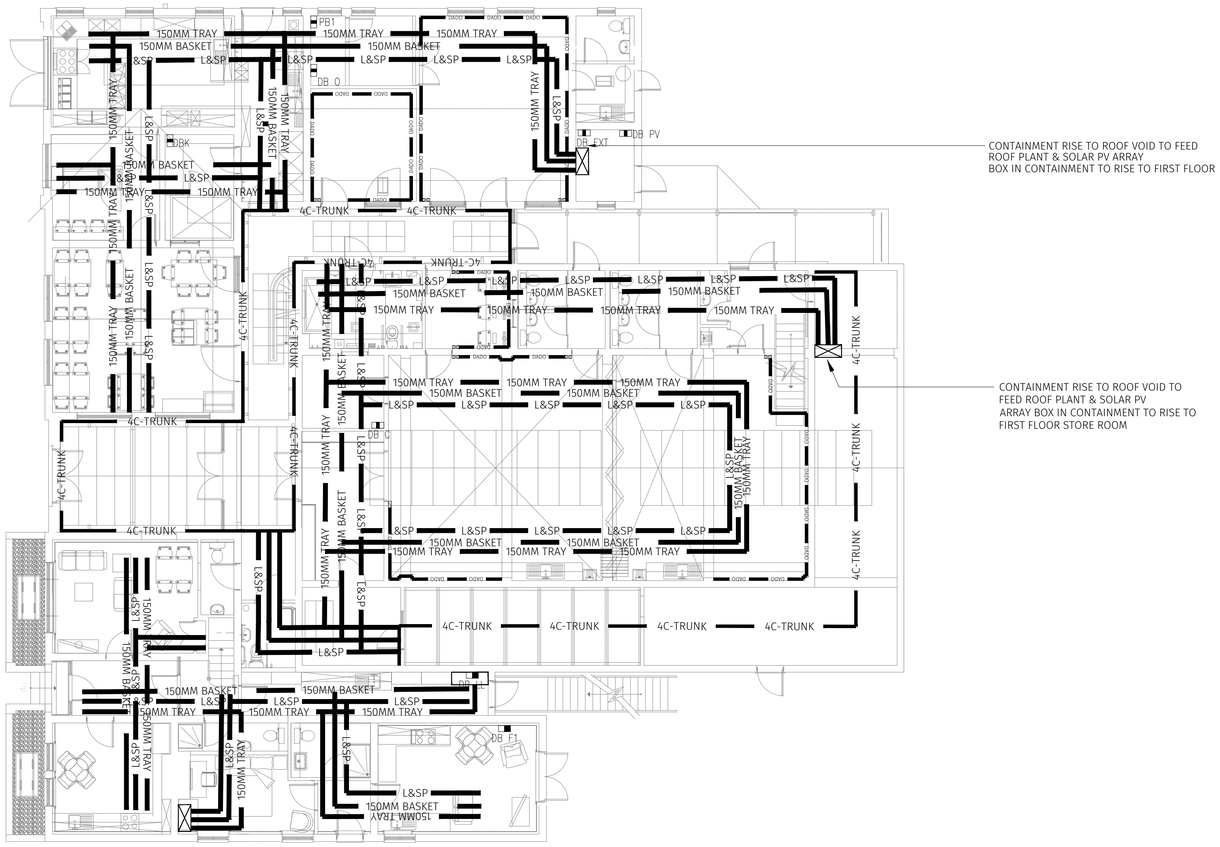


01 | Proposed Containment Layout
SCALE:1:100

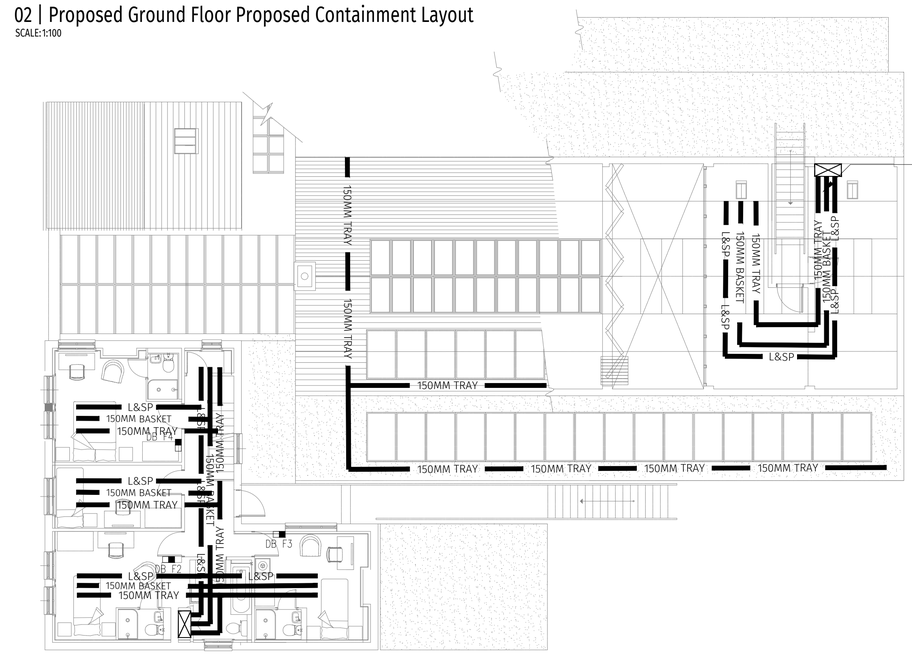

03 | Proposed First Floor Proposed Containment Layout
SCALE:1:100

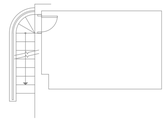


04 | Proposed Plant Room Containment Layout
SCALE:1:50

LEGEND

- 150MM TRAY — 150mm TRAY, ELECTRICAL SUB MAIN AND SECURITY
- 150MM BASKET — 150mm BASKET, ELECTRICAL SUB MAIN AND SECURITY
- L&SP L&SP — L&SP TRUNKING FOR SINGLES
- DADO DADO — 3 COMPARTMENT SCREENED DADO TRUNKING
- 4C-TRUNK — 4 COMPARTMENT SCREENED TRUNKING
- CONTAINMENT RISES AND DROPS AT THIS LOCATION

Basket & Trunking Arrangement

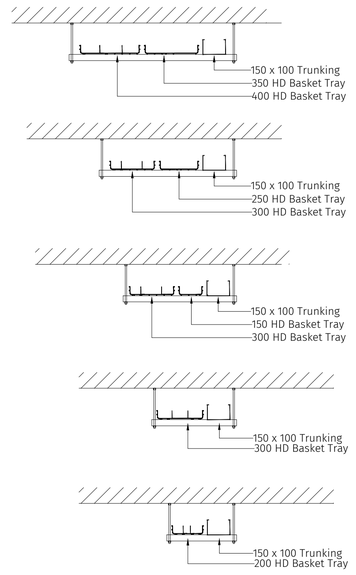

REV	DATE	DESCRIPTION	DR	CH
-	31/05/24	FIRST ISSUE	RA	ST

DRAFT

DB3
MANCHESTER
1 Balloon St, Manchester M4 4BE
T: 0161 713 0335 www.db3group.com

CLIENT
GERAINT ROBERTS ASSOCIATES

PROJECT
WREXHAM MINERS RESCUE BUILDING

TITLE
PROPOSED CONTAINMENT LAYOUT

CREATION DATE	SCALE @ A1	DRN	CHK	APP	SUIT
31/05/24	1:100	RA	ST	MG	

SHEET NO.
16897 - DB3 - B01 - XX - DR - E - 61001
PROJECT NO | ORIGINATOR | ZONE | LEVEL | TYPE | ROLE | NUMBER

REVISION
P01

© COPYRIGHT. ALL RIGHTS RESERVED.
THIS DRAWING MUST BE READ IN CONJUNCTION WITH ALL OTHER RELEVANT DRAWINGS AND INFORMATION.
THIS DRAWING IS ISSUED FOR THE PURPOSE OF THE PROJECT STATED ABOVE ONLY.
THE DRAWING OR INFORMATION MUST NOT BE USED FOR CONSTRUCTION UNLESS EXPRESSLY ISSUED FOR CONSTRUCTION.

DO NOT SCALE FROM THIS DRAWING. WORK ONLY TO THE PRINTED DIMENSIONS.