


EAST FRONT

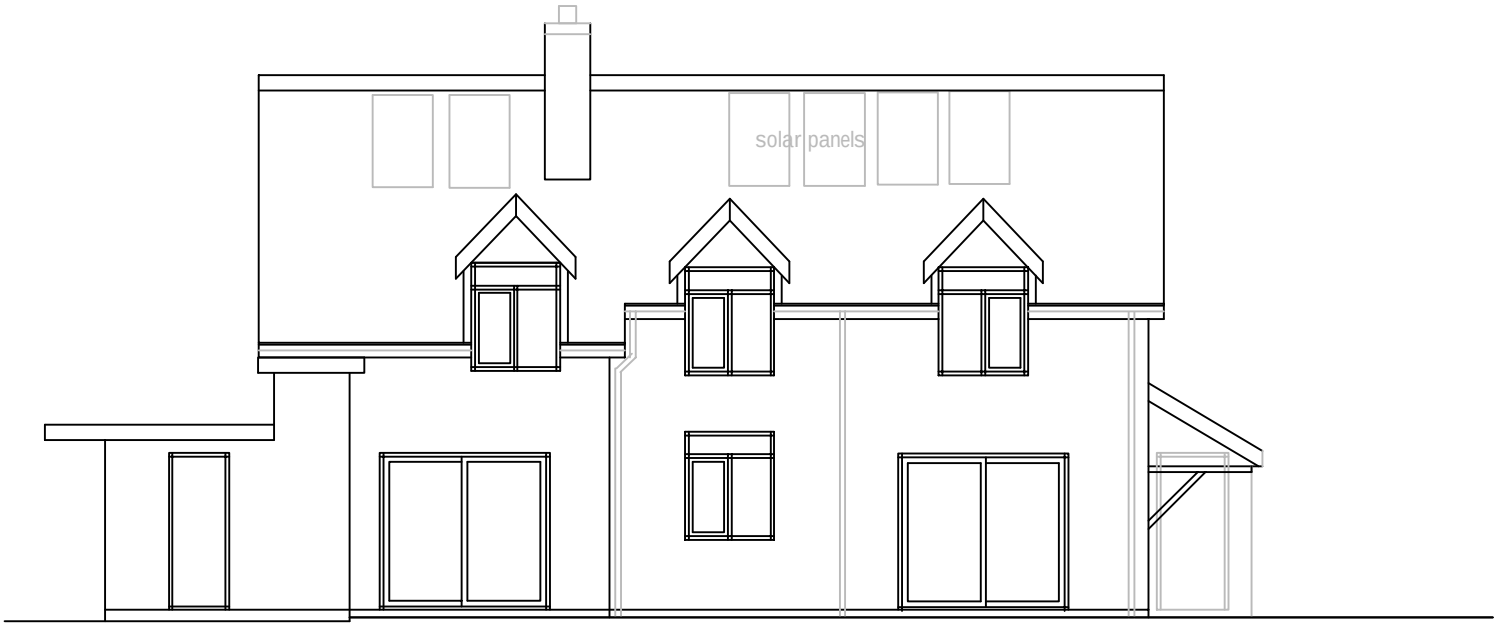

SOUTH SIDE

EX03

EXISTING ELEVATIONS

scale 1/100@A4

14/12/2024