

Copyright Sports Labs Ltd 2024

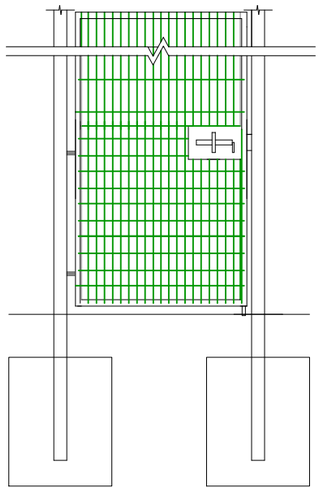

Typical single gate

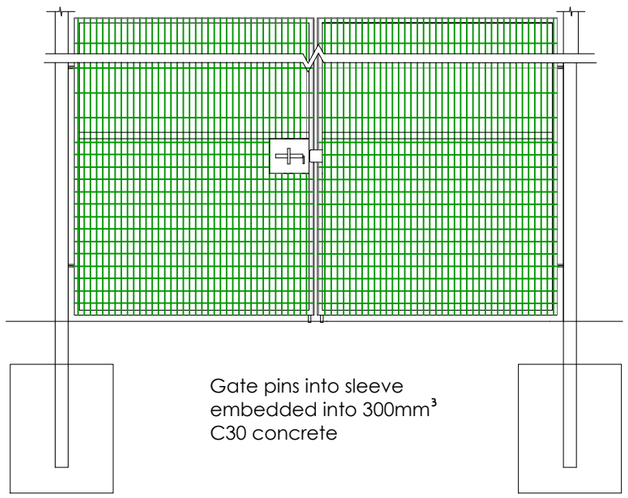


Typical double gate

01 GATE DETAILS
ELEVATION
SCALE NTS

Gates
hinges allow for 180° opening out away from pitch. gate should facilitate being pinned opened and shut. gates 2.4m high.

Gate frames to be square hollow section
Gate posts to be square hollow section
Slide bolt with facility for padlock

Bottom panel 1.2m high 50x50mm 8/6/8 twin wire fencing. There above 200x50mm 8/6/8 twin wire.

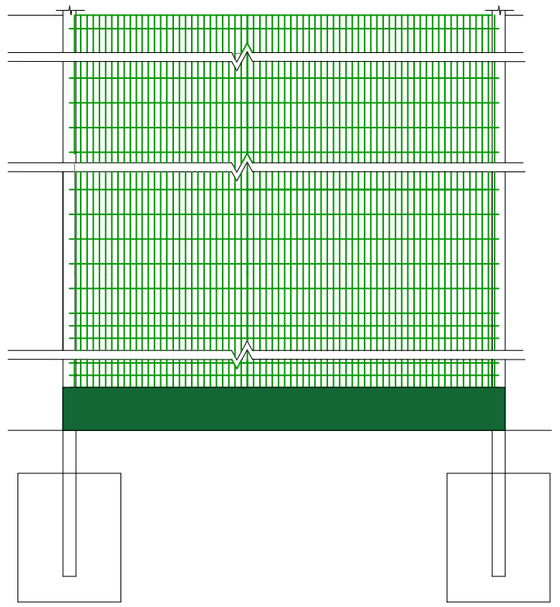

02 FENCE PANEL
ELEVATION
SCALE NTS

NOTES
It is the contractors responsibility to check design levels and sizes for compliance. Any discrepancies or errors to be identified to the design team.

fence posts to be rectangular hollow section


bottom panel 1.2m high 50x50mm 8/6/8 twin wire fencing.

from 1.2m to 3m and 5m
200x50mm 8/6/8 twin wire.


ball stop fencing panel secured to posts and frame using coated slotted clamp flats and m8 bolts and m8 anti-vandal nuts

foundations c30 concrete sizes to be confirmed based on exposed ground conditions

new recycled plastic kickboards, min 250mm height x 50mm. See Employer's Requirements and Pricing Schedule.

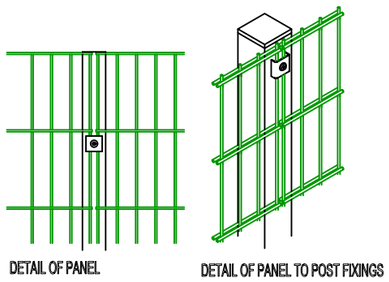


panel (200x50x6) connection detail
perimeter fencing
NTS

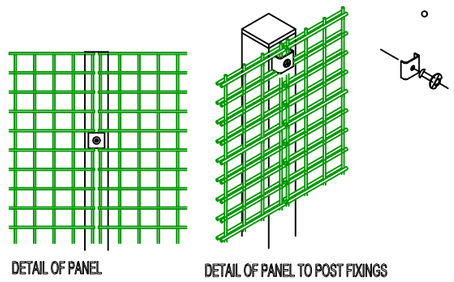

panel (50x50x6) connection detail
perimeter fencing
nts

03 CONNECTION DETAILS
ELEVATION
SCALE NTS

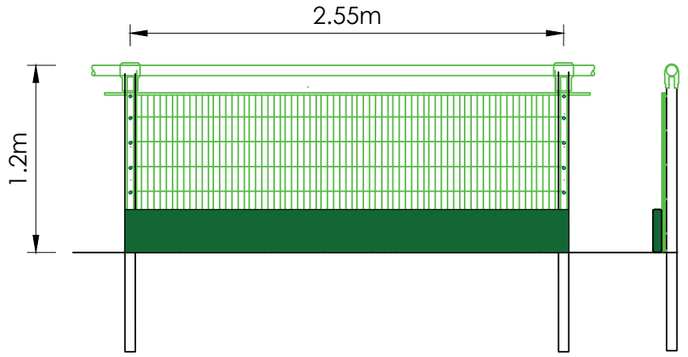

04 SPECTATOR FENCE
ELEVATION
SCALE NTS

fence posts to be rectangular hollow section

ball stop fencing panel secured to posts and frame using coated slotted clamp flats and m8 bolts and m8 anti-vandal nuts

foundations c30 concrete sizes to be confirmed based on exposed ground conditions

REVISION	DETAILS	BY	DATE	CHECKED

sportslabsconsult
info@sportslabsconsult.com

YSGOL BRYN ALYN
FENCING DETAILS
CONSTRUCTION OF A NEW 3G SYNTHETIC PITCH

Date: 11/2024 Scale: VARIES	Job. No. 3310	Drawn by: CH Checked by: GS