

Copyright Sports Labs Ltd 2024

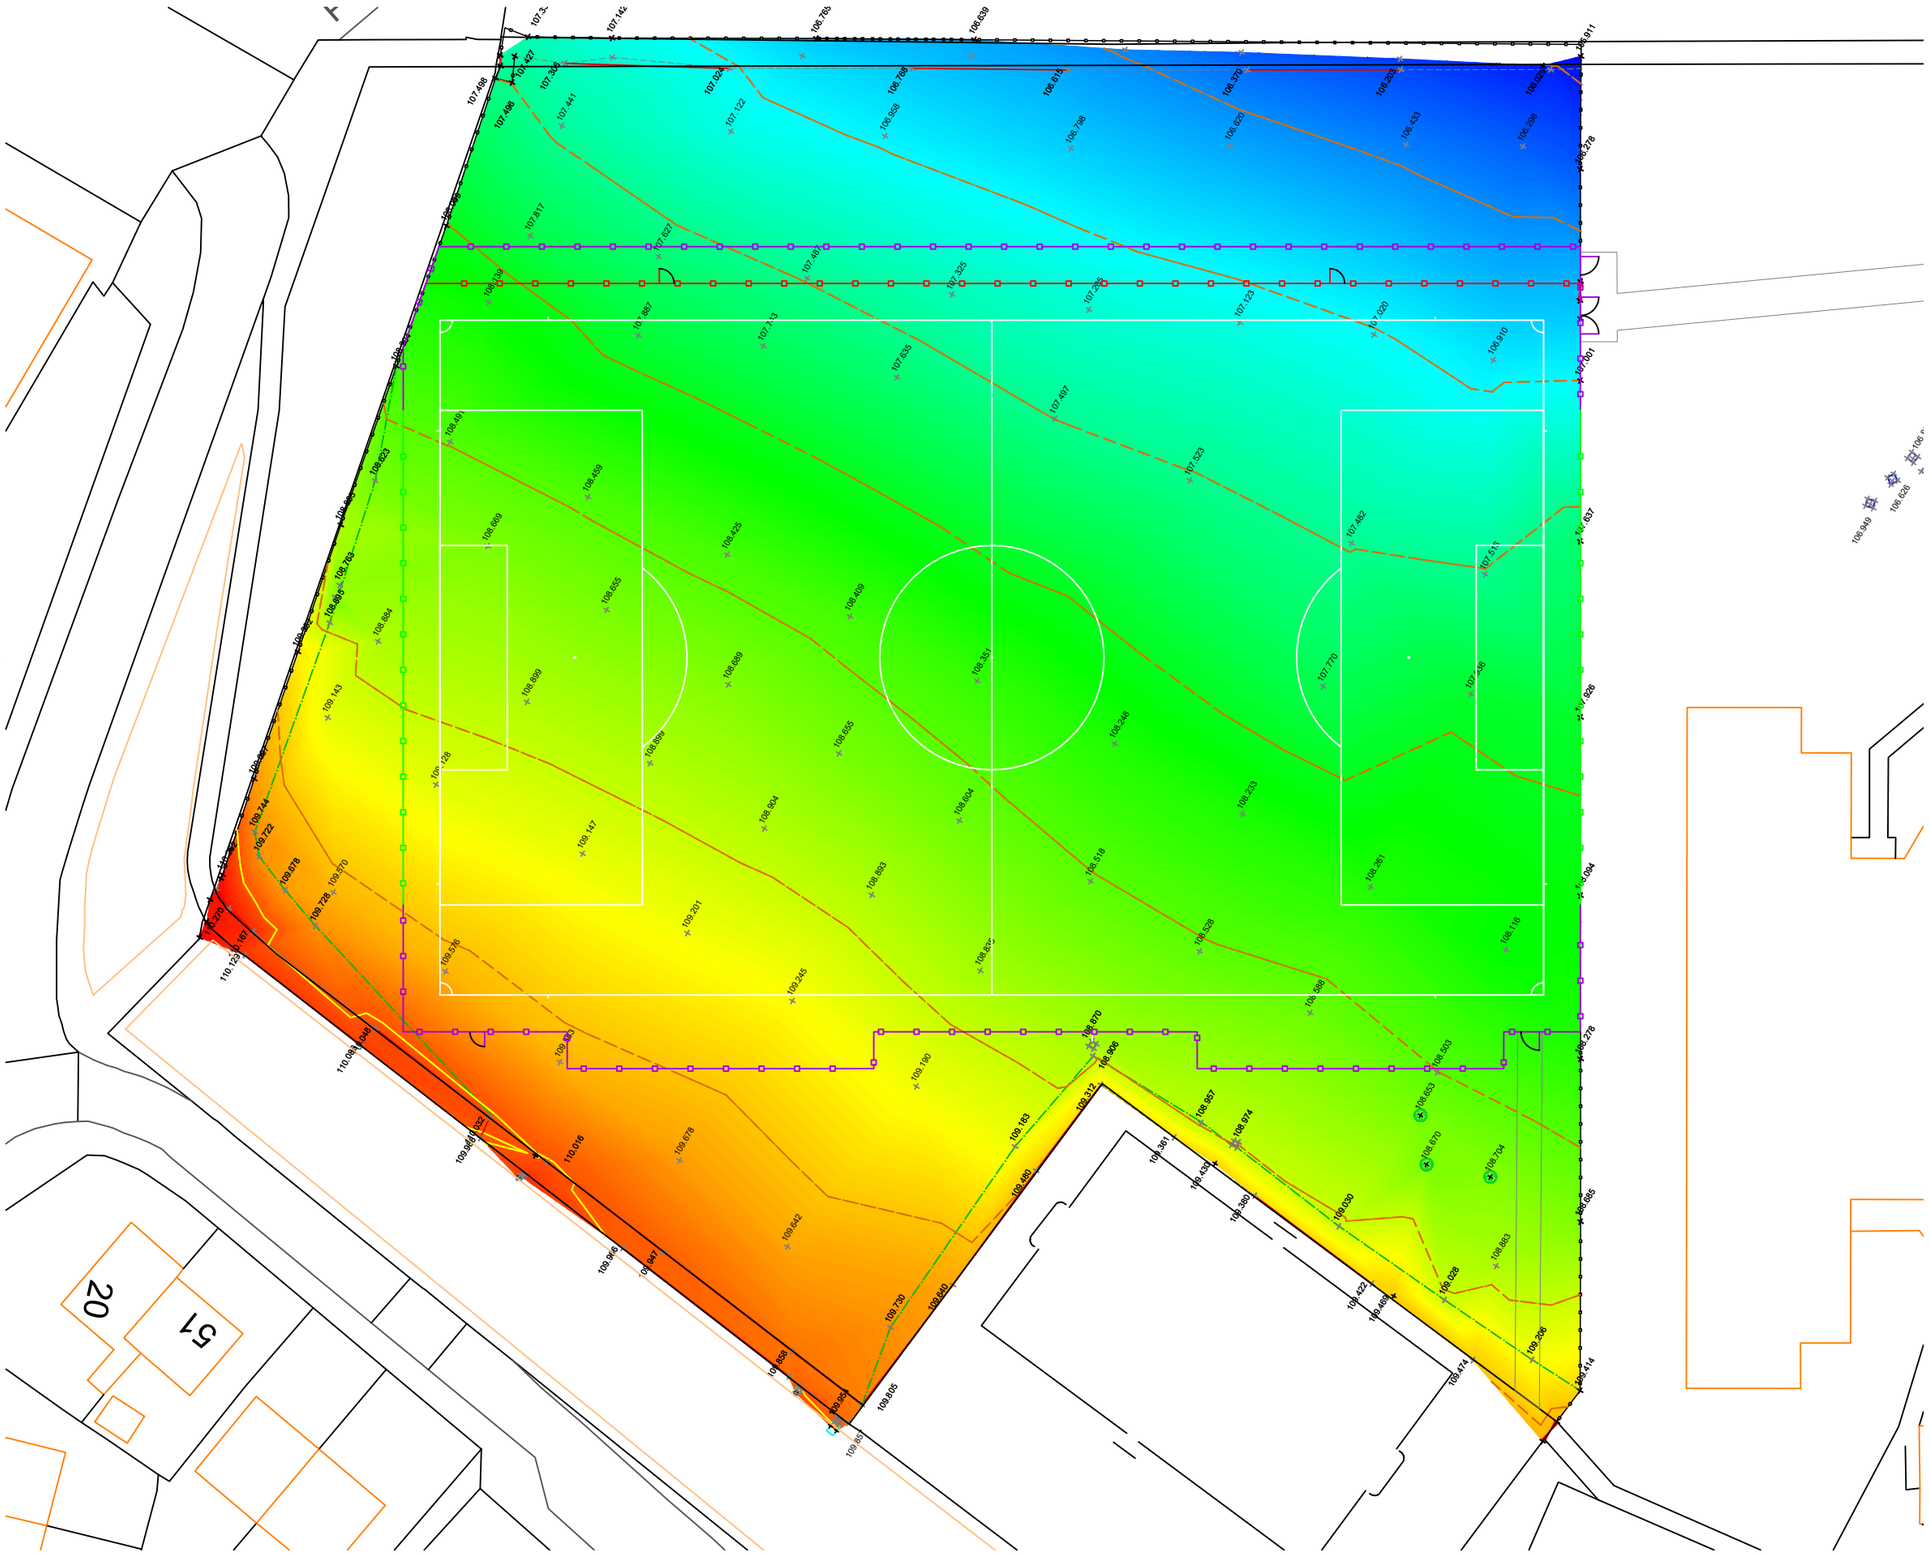

N

NOTES
It is the contractors responsibility to check design levels and sizes for compliance. Any discrepancies or errors to be identified to the design team.

KEY

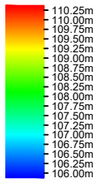

Existing Levels

01 EXISTING LEVELS MODEL
SCALE 1:500

REVISION	DETAILS	BY	DATE	CHECKED

sportslabsconsult
info@sportslabsconsult.com

YSGOL BRYN ALYN
EXISTING LEVELS MODEL
CONSTRUCTION OF A NEW 3G SYNTHETIC PITCH

0 5 10 20
Scale bar 1:500

Date: 11/2024 Scale: 1:500 @ A3	Job. No. 3310	Drawn by: CH Checked by: GS