

Copyright Sports Labs Ltd 2024

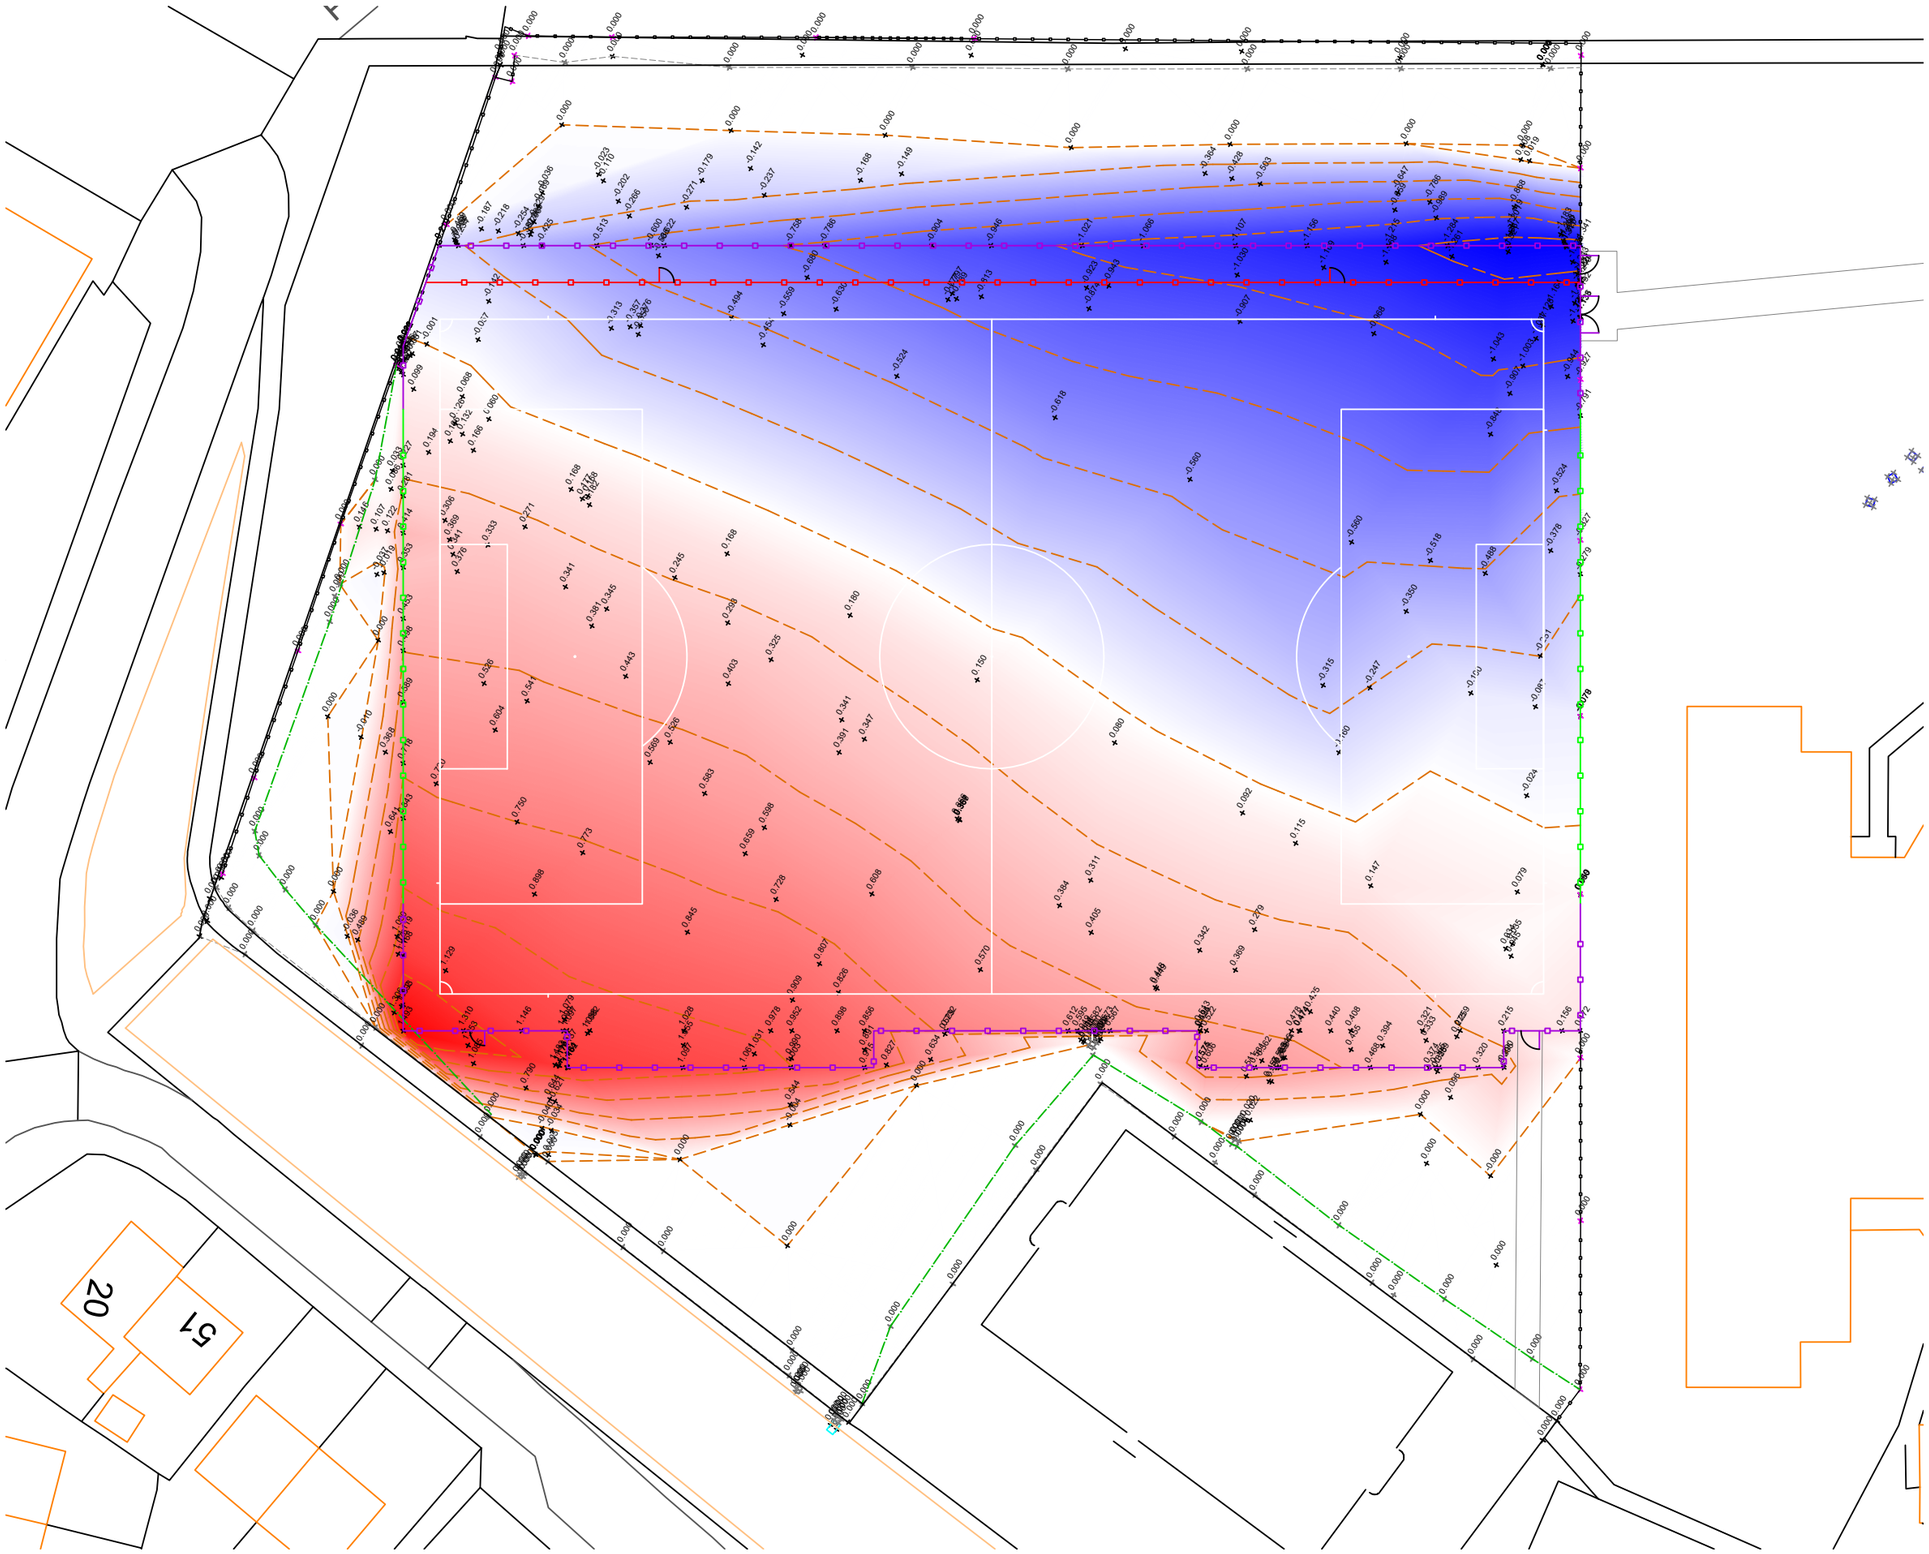

NOTES
It is the contractors responsibility to check design levels and sizes for compliance. Any discrepancies or errors to be identified to the design team.

KEY

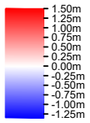

Cut/Fill Depths

PRISM VOLUME : DATUM 0.000m					
Volume	Value	Area	Value	Avge Depth	Value
Cut	1759.0482	Cut	4047.9978	Cut	0.435
Fill	1758.2021	Fill	3848.1327	Fill	0.457
Balance	0.8461	Null	1953.7930		

01 CUT & FILL LEVELS
SCALE 1:500

REVISION	DETAILS	BY	DATE	CHECKED

sportslabsconsult
info@sportslabsconsult.com

YSGOL BRYN ALYN
CUT & FILL LEVELS
CONSTRUCTION OF A NEW 3G SYNTHETIC PITCH

0 5 10 20
Scale bar 1:500

Date: 11/2024 Scale: 1:500 @ A3	Job. No. 3310	Drawn by: CH Checked by: GS