
Copyright Sports Labs Ltd 2024

NOTES
It is the contractors responsibility to check design levels and sizes for compliance. Any discrepancies or errors to be identified to the design team.

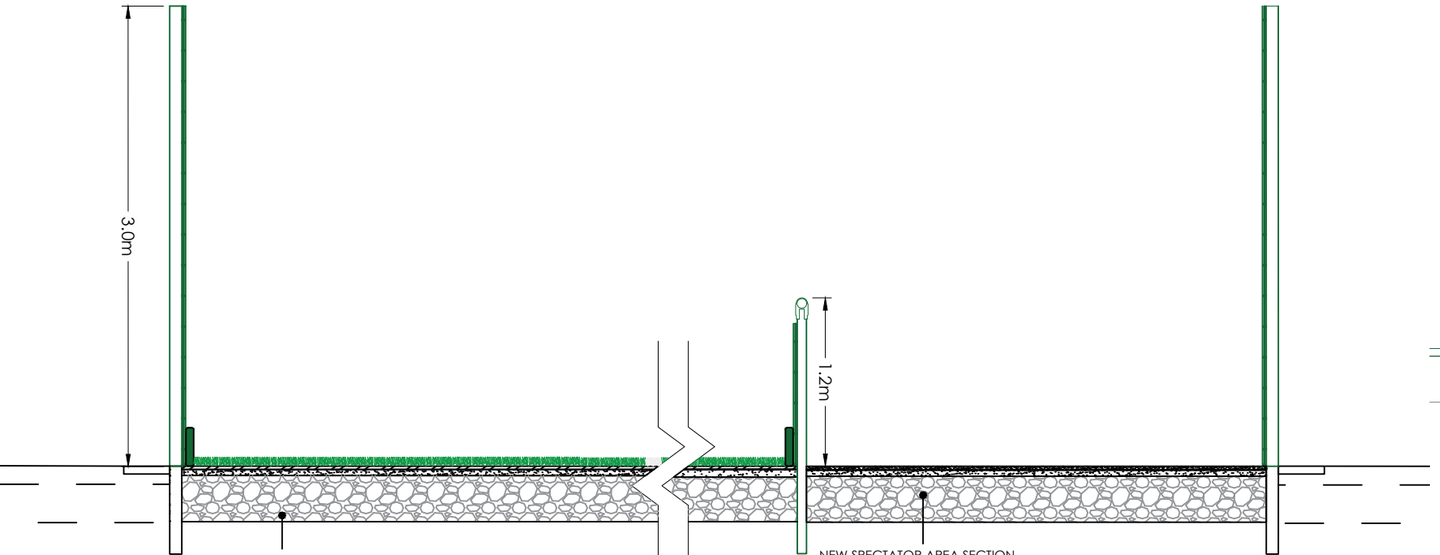


NEW PITCH SECTION

- New 3G Synthetic Pitch	50mm
- New Prefabricated Shockpad	12mm
- New Porous Asphalt Layer	40mm
- New Sub-Base Material Modified Type 1 inc. Blinding	300mm
- New Geotextile Membrane	-
- Formation	-


NEW SPECTATOR AREA SECTION

- New Porous Asphalt Double Layer	65mm (40mm + 25mm)
- New Sub-Base Material Modified Type 1 inc. Blinding	300mm
- New Geotextile Membrane	-
- Formation	-


01 LATERAL PITCH SECTION
SCALE: 1:40

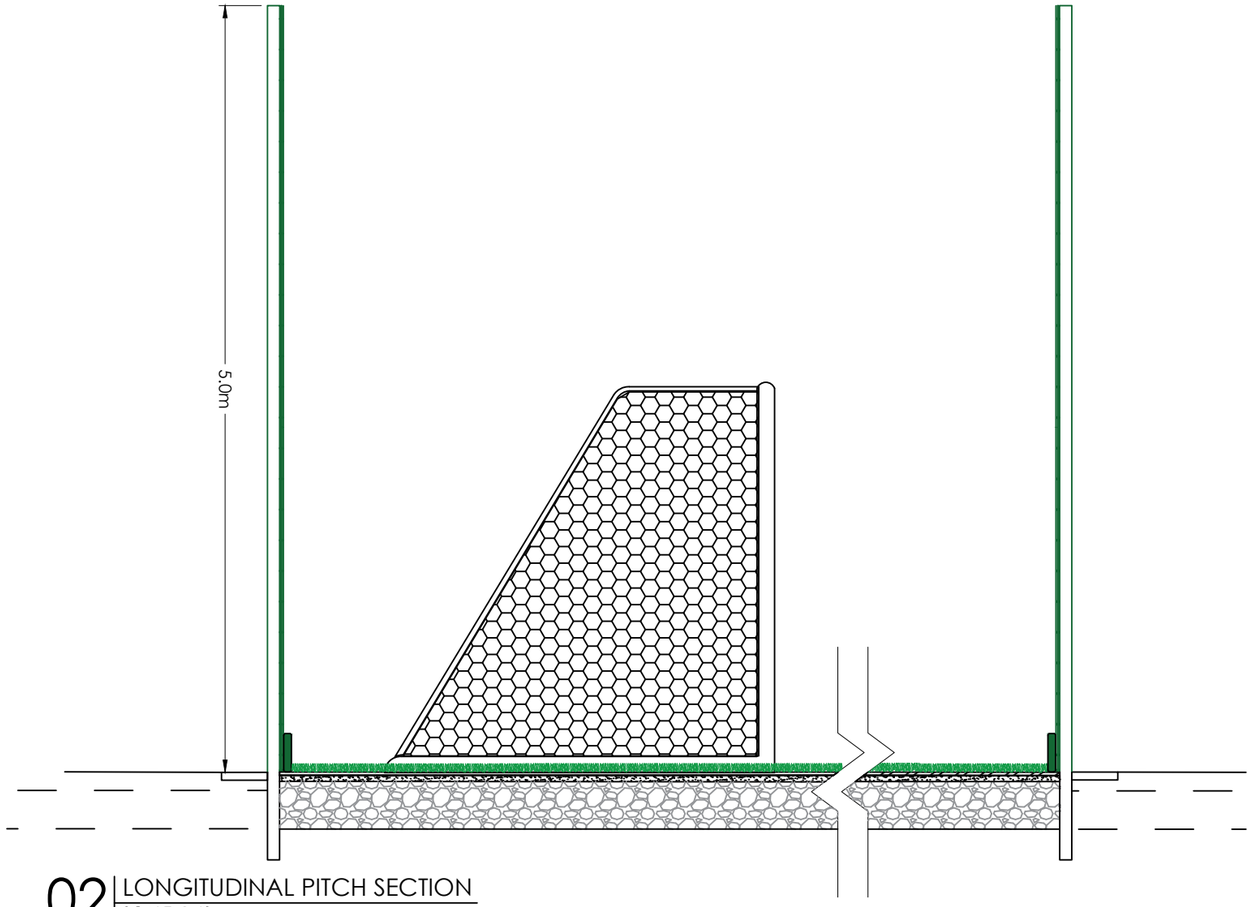

02 LONGITUDINAL PITCH SECTION
SCALE: 1:40

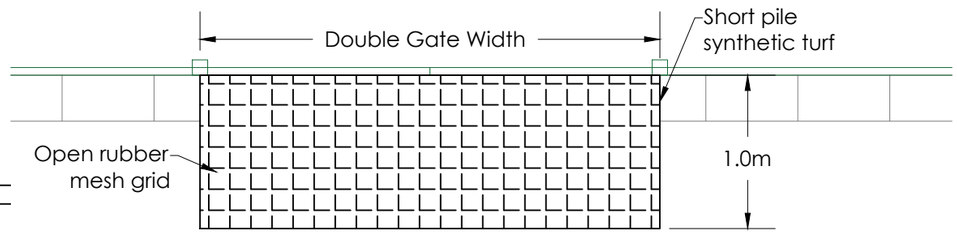

03 TYPICAL DETOX AREA PLAN
SCALE: 1:40

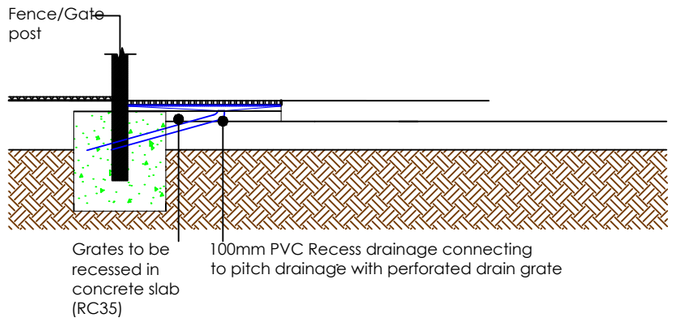

04 TYPICAL DETOX AREA SECTION
SCALE: 1:25

REVISION	DETAILS	BY	DATE	CHECKED

sportslabsconsult
info@sportslabsconsult.com

YSGOL BRYN ALYN
CONSTRUCTION DETAILS
CONSTRUCTION OF A NEW 3G SYNTHETIC PITCH

0 0.2 0.4 0.6 0.8 1.0 2.0
Scale bar 1:40 (metres)

Date: 11/2024	Job. No. 3310	Drawn by: CH
Scale: 1:40 @ A3		Checked by: GS