

Copyright Sports Labs Ltd 2024


NOTES
It is the contractors responsibility to check design levels and sizes for compliance. Any discrepancies or errors to be identified to the design team.

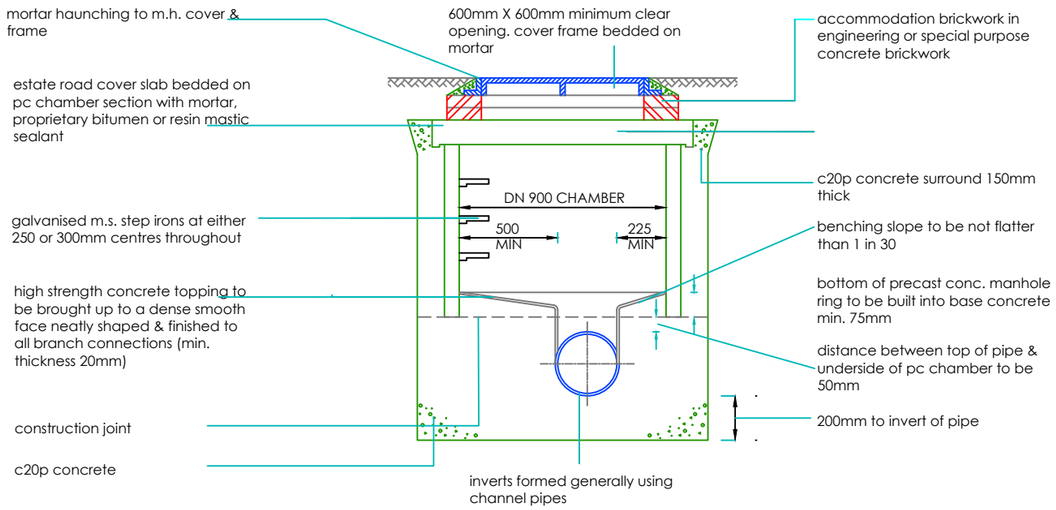

01 STANDARD MANHOLE SECTION

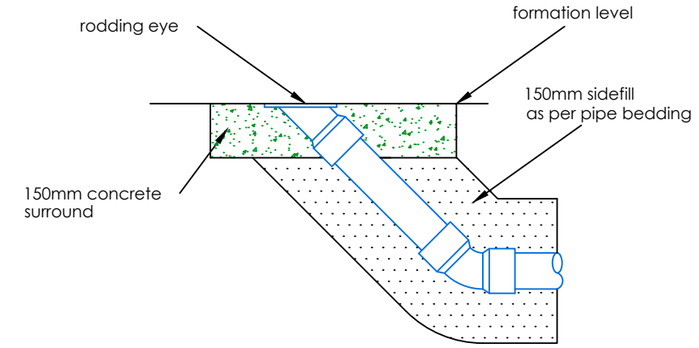


02 STANDARD RODDING EYE SECTION

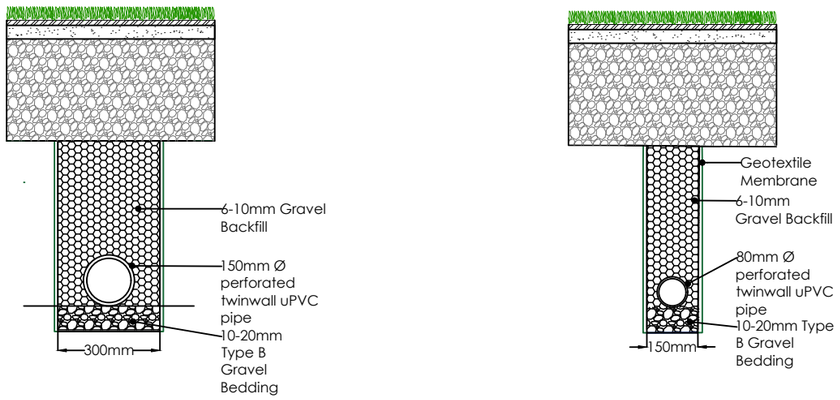

03 STANDARD CARRIER DRAIN SECTION

04 STANDARD LATERAL DRAIN SECTION

05 STANDARD FLOW CONTROL MANHOLE SECTION

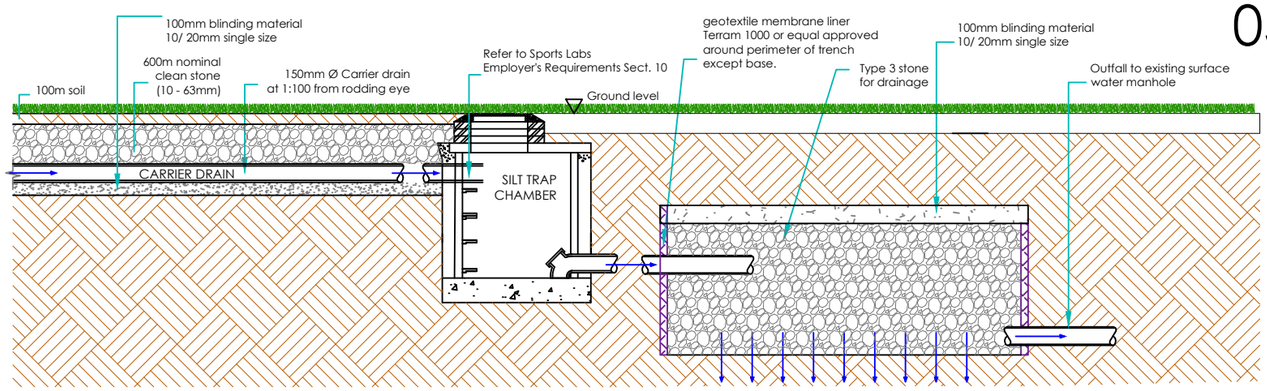

06 STANDARD ATTENUATION DETAIL
SCALE: NTS

REVISION	DETAILS	BY	DATE	CHECKED

sportslabsconsult

info@sportslabsconsult.com

YSGOL BRYN ALYN
DRAINAGE DETAILS
CONSTRUCTION OF A NEW 3G SYNTHETIC PITCH

Date: 11/2024	Job. No. 3310	Drawn by: CH
Scale: VARIES		Checked by: DD