

Copyright Sports Labs Ltd 2024

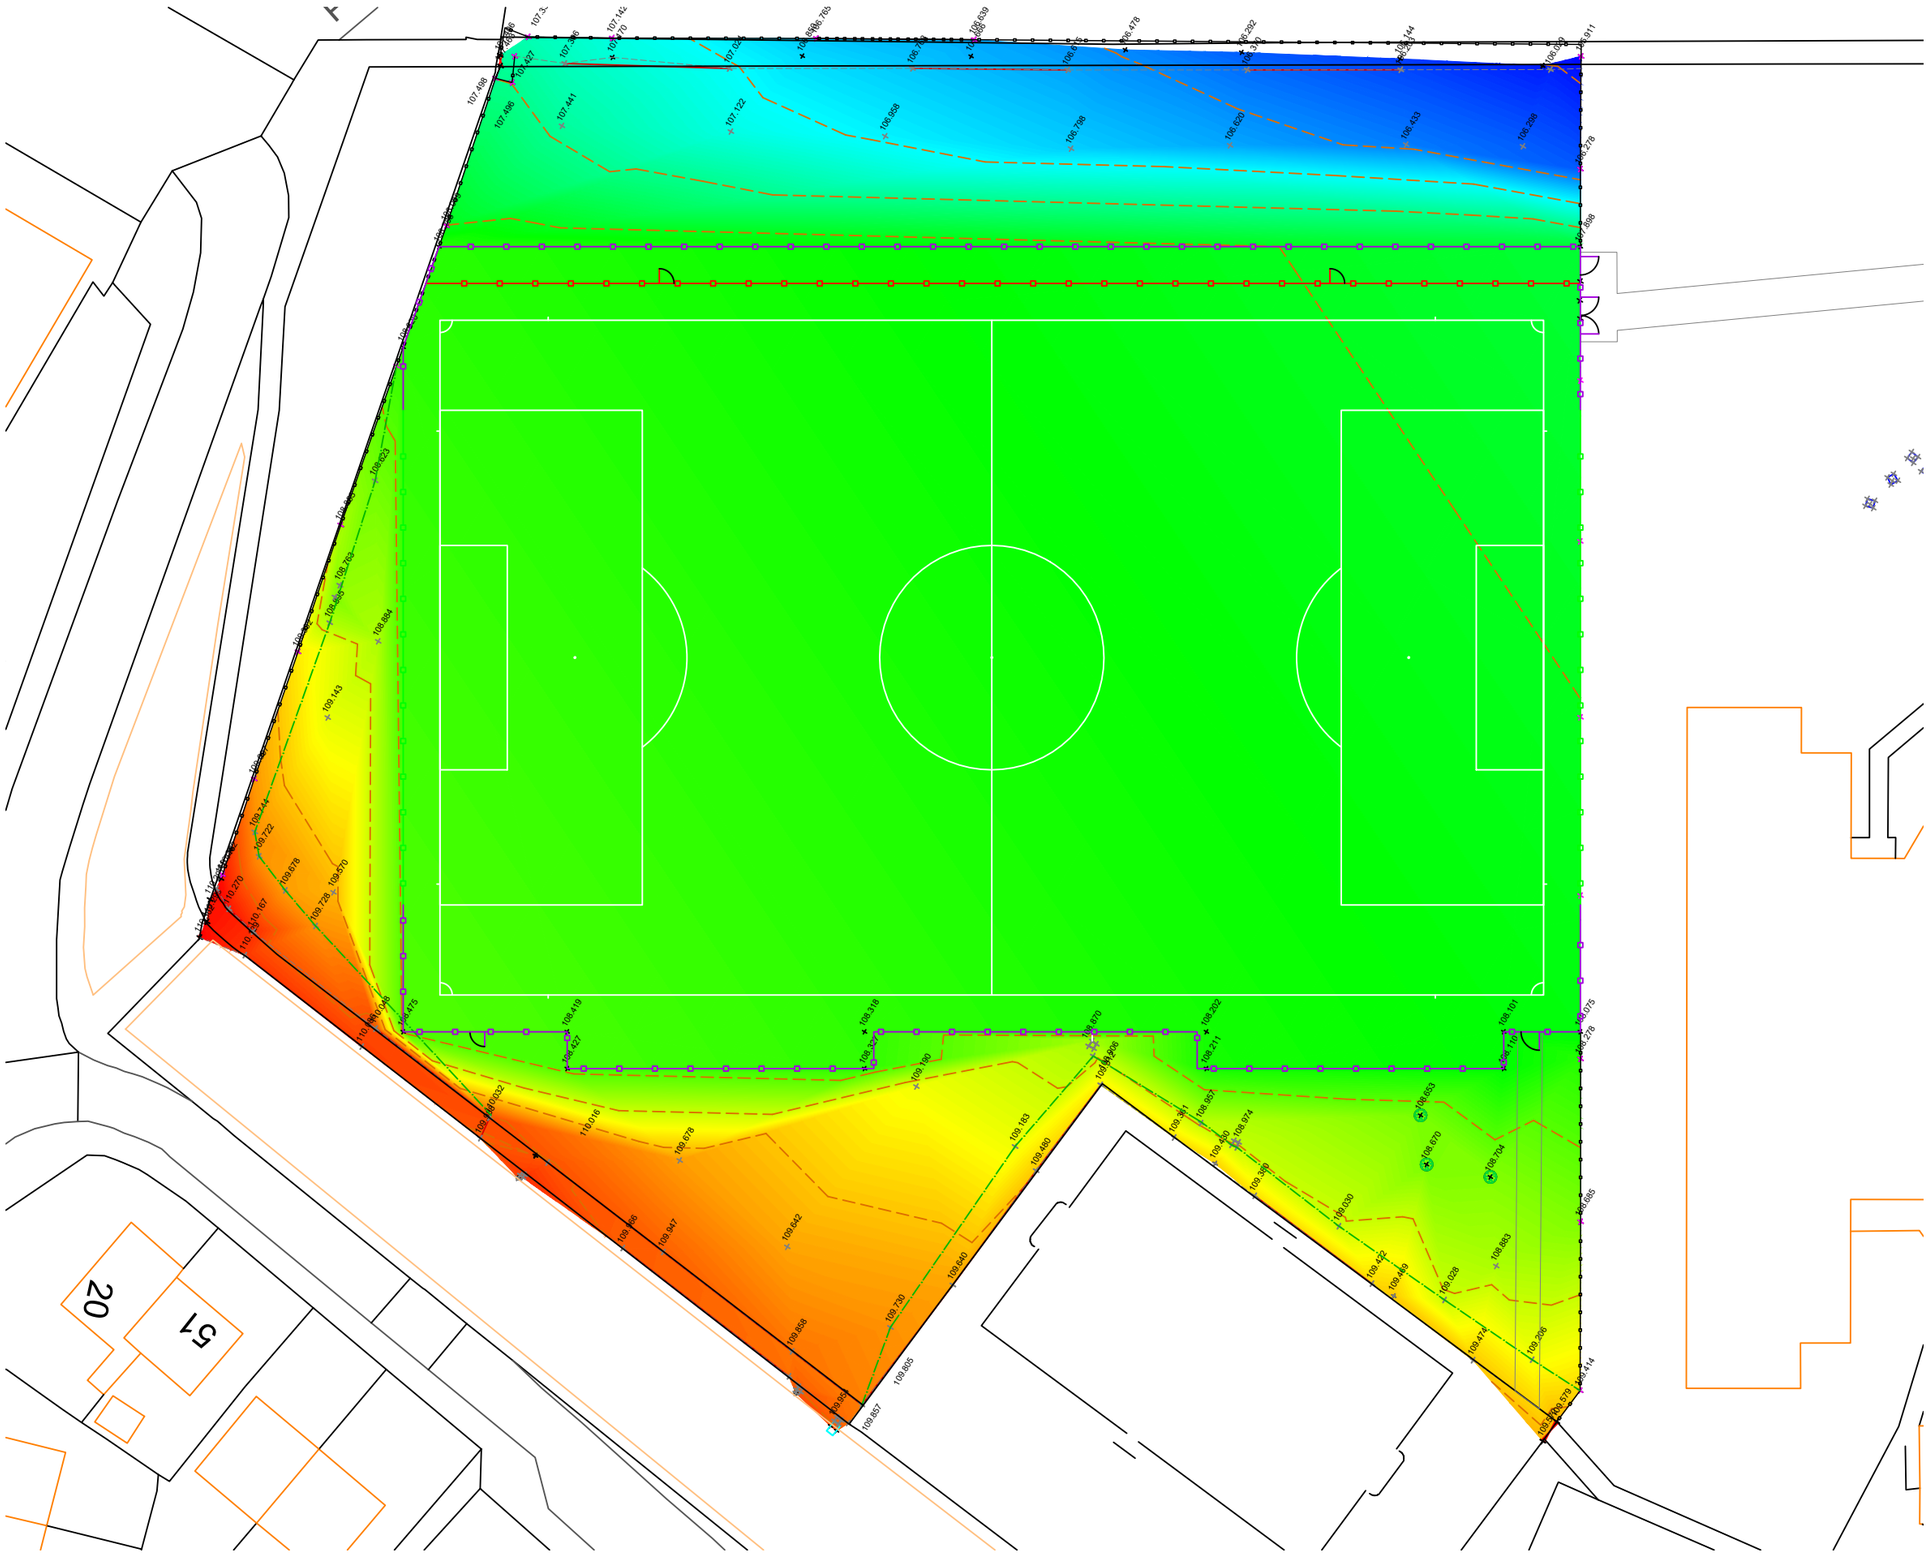

N

NOTES
It is the contractors responsibility to check design levels and sizes for compliance. Any discrepancies or errors to be identified to the design team.

KEY

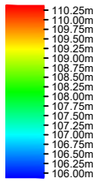

Proposed Levels

01 | PROPOSED LEVELS MODEL
SCALE 1:500

REVISION	DETAILS	BY	DATE	CHECKED

sportslabsconsult
info@sportslabsconsult.com

YSGOL BRYN ALYN
PROPOSED LEVELS MODEL
CONSTRUCTION OF A NEW 3G SYNTHETIC PITCH

0 5 10 20
Scale bar 1:500

Date: 11/2024	Job. No. 3310	Drawn by: CH
Scale: 1:500 @ A3		Checked by: GS