
PLAN 2

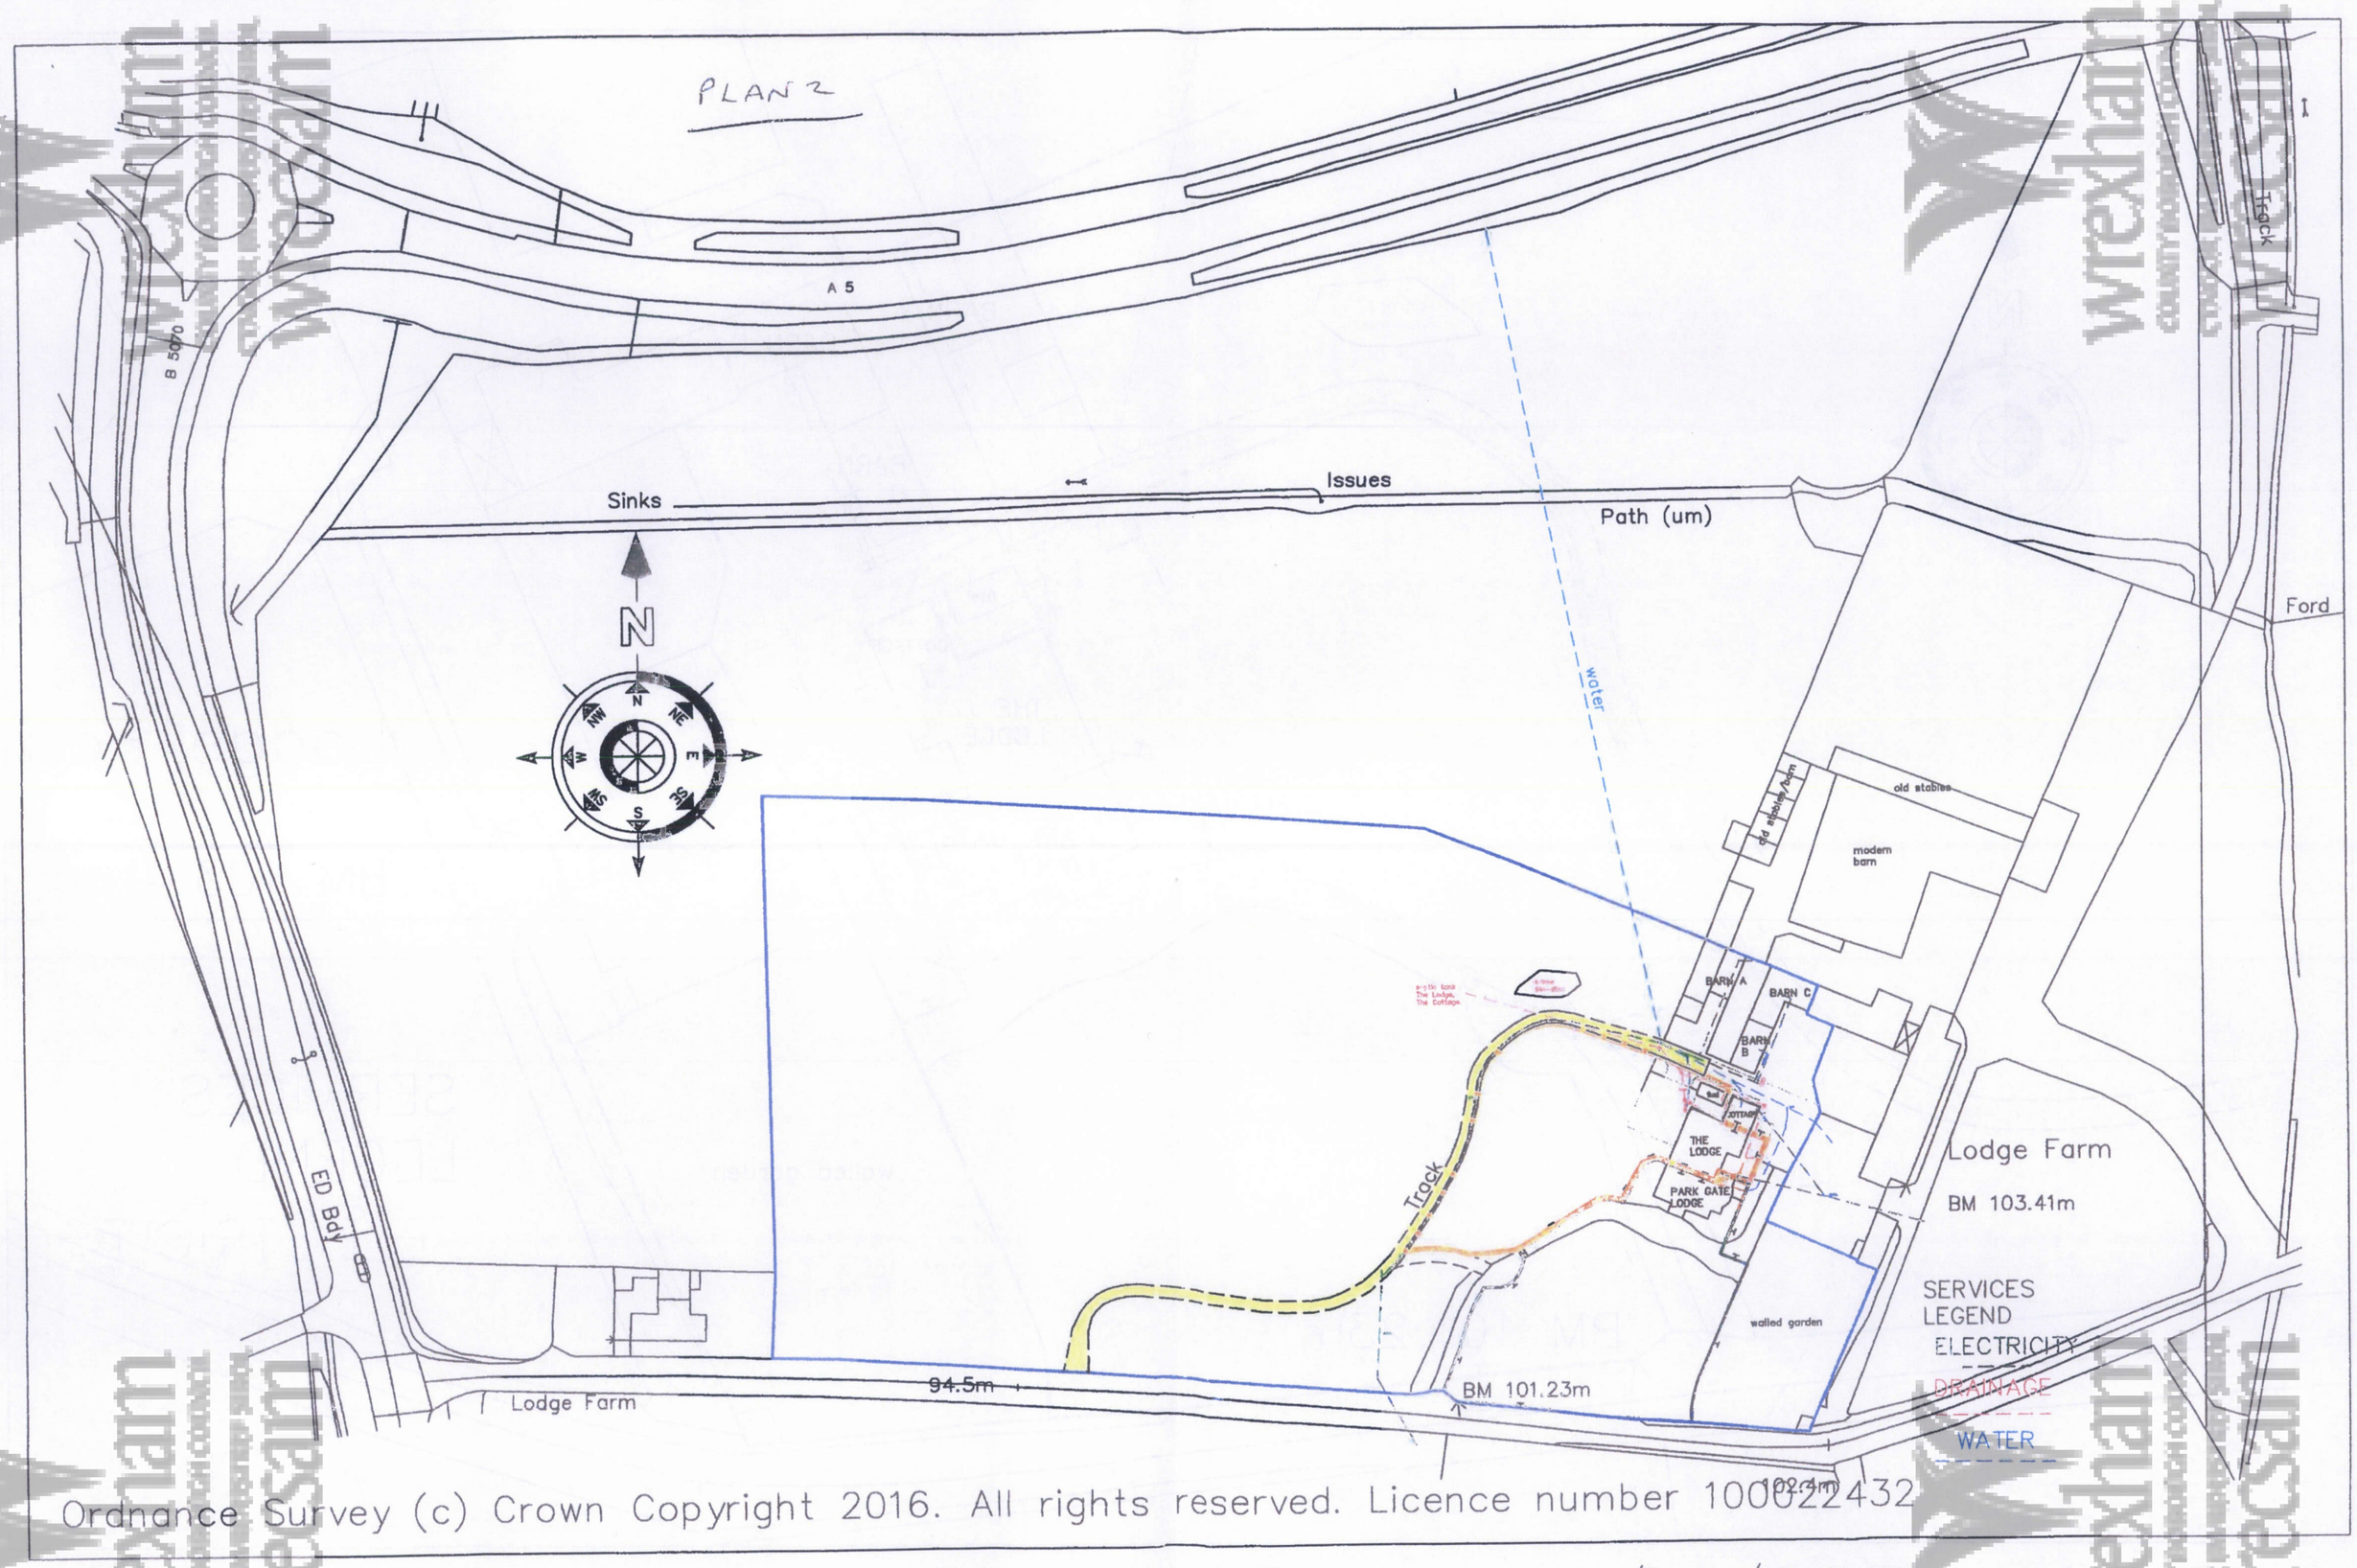

Ordnance Survey (c) Crown Copyright 2016. All rights reserved. Licence number 100022432

Location Plan Scale 1:1250 @ A3 18/11/2016