
Lynda

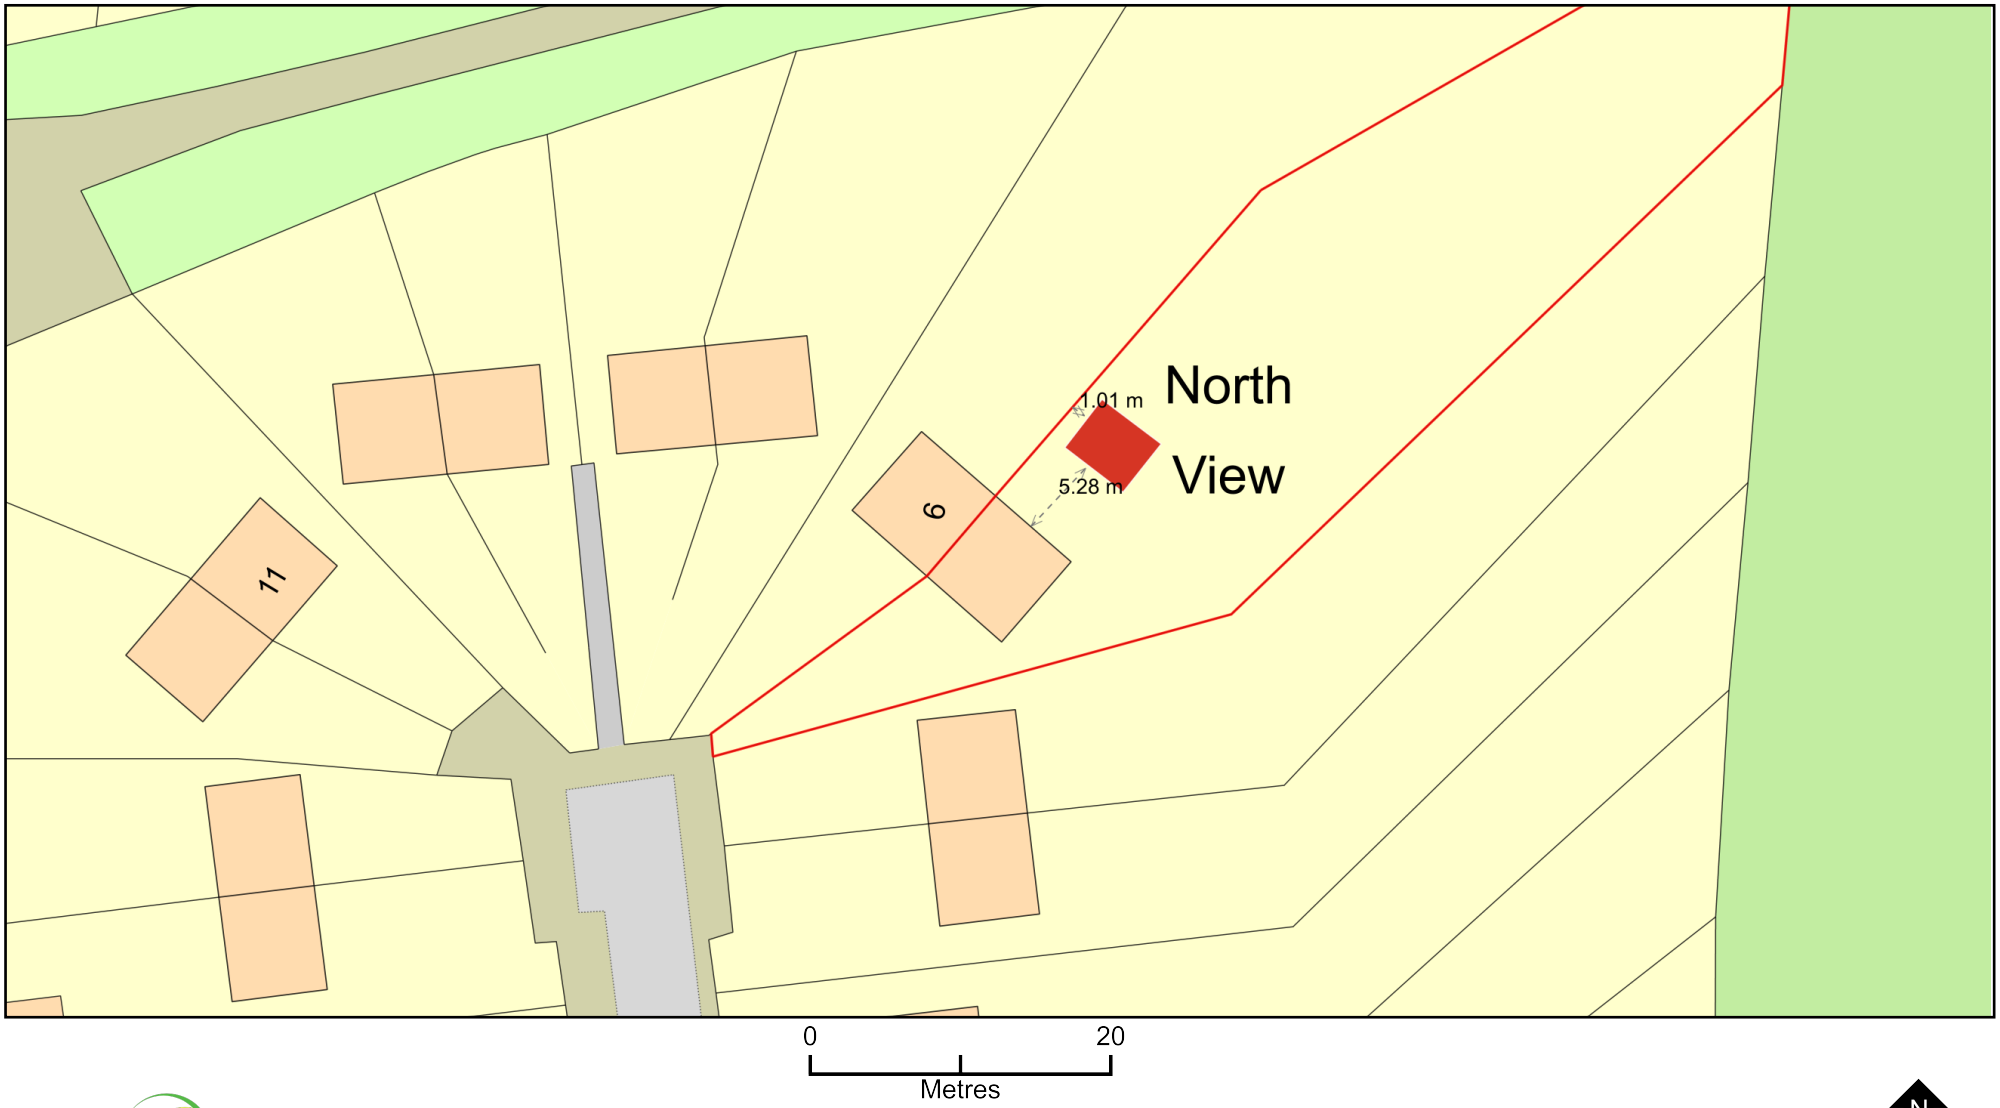

ReQuestaPlan

Plan Produced for: Lynda Annex

Date Produced: 30 Dec 2024

Plan Reference Number: TQRQM24355114637786

Scale: 1:500 @ A4

© Crown copyright and database rights 2023 OS 100042766