
Application site

Ownership Boundary

© Crown Copyright 2014
Reproduction in whole or in part is prohibited
without the prior permission of Ordnance Survey.

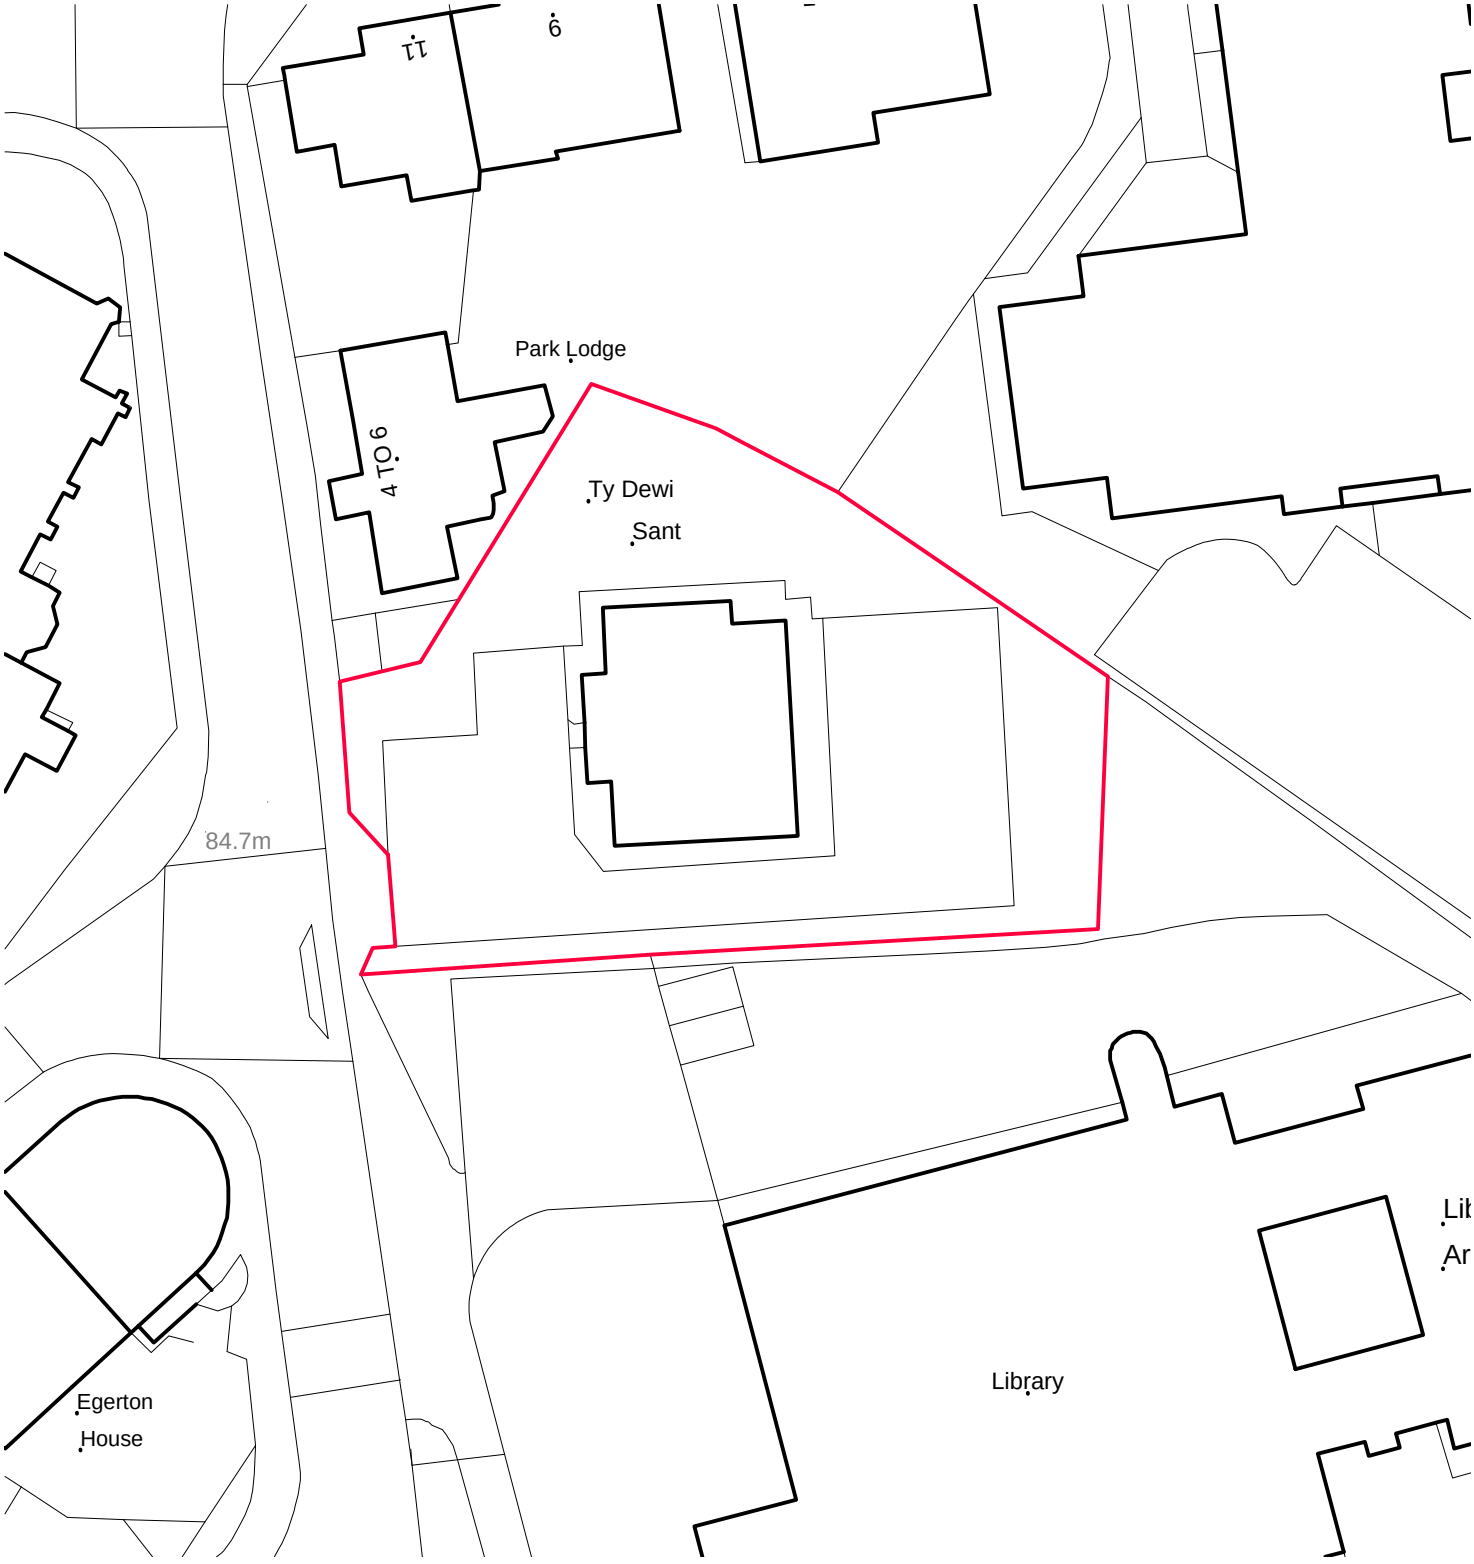

SCALE 1/500

SITE LOCATION PLAN

1205 001

Ty Dewi Sant
Rhosddu Road
Wrexham LL11 2NW

N

MISTRAL
ARCHITECTS & SURVEYORS

□ Architecture □ Surveying □ Project Management

The Old Telephone Exchange, Brassknocker Street, Magor NP26 3EG
T. 01633 880666 F. 01633 881004
e.mail: info@mistralbuilding.co.uk web: www.mistralbuilding.co.uk