333500m 333600m 333700m

350300m 350300m

350200m 350200m



350100m 350100m

333500m 333600m 333700m

%%169Crown Copyright and database rights 2024 OS Licence no. AC0000849896


Location Plan

1 : 1250

0m 25m 50m 75m 100m 125m

ARKIFY LTD.
36 Plas Tirion, Nant Parc,
Johnstown, Wrexham LL14 1UR
07543968690
geraint@arkify.uk
www.arkify.uk

Project:	The Turn Table, High St, Wrexham			
Title:	Location Plan			
Scale @ A3:	1 : 1250	Author: GE	Date:	xx/xx/xx
Project Ref:	24-39	Drawing No: A001	Rev.	-

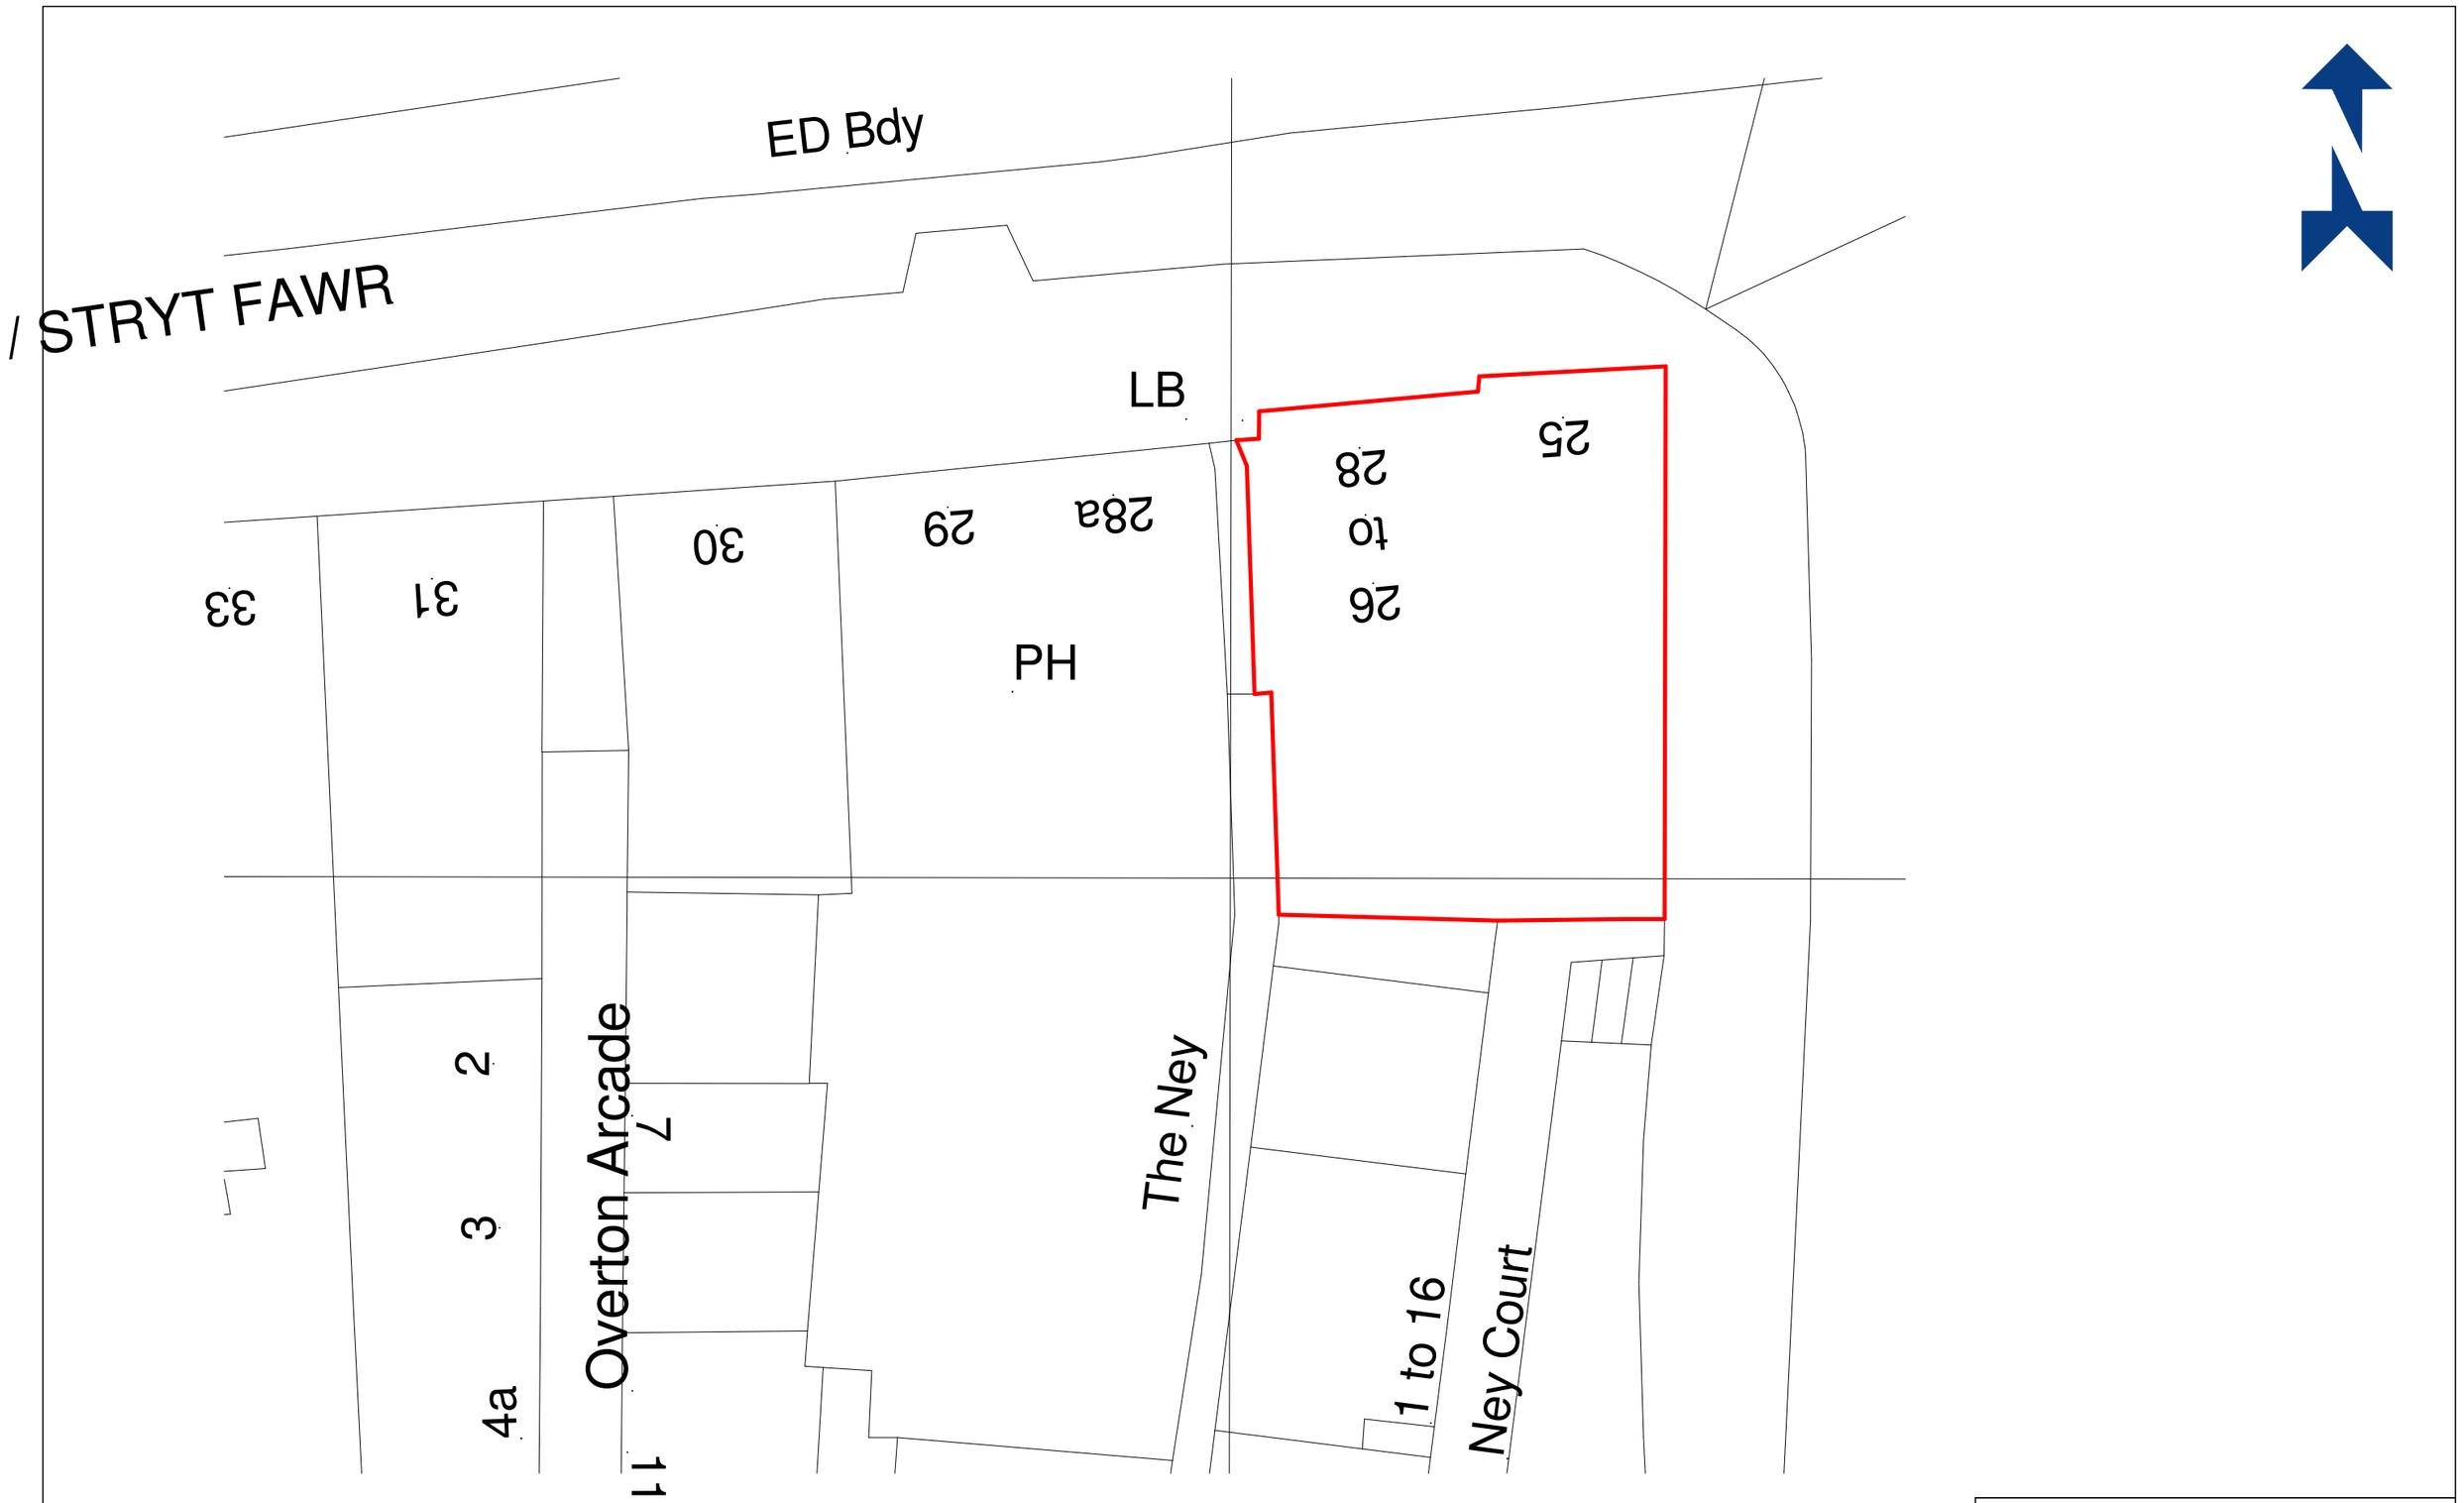

CROWN COPYRIGHT AND DATABASE RIGHTS 2024 OS LICENCE NO. AC0000849896

Existing Site Plan


1 : 200

0m 4m 8m 12m 16m 20m


ARKIFY

ARKIFY LTD.
36 Plas Tirion, Nant Parc,
Johnstown, Wrexham LL14 1UR
07543968690
geraint@arkify.uk
www.arkify.uk


Project:	The Turn Table, High St, Wrexham			
Title:	Existing Site Plan			
Scale @ A3:	1 : 200	Author: GE	Date:	xx/xx/xx
Project Ref:	24-39	Drawing No: A002	Rev.	-

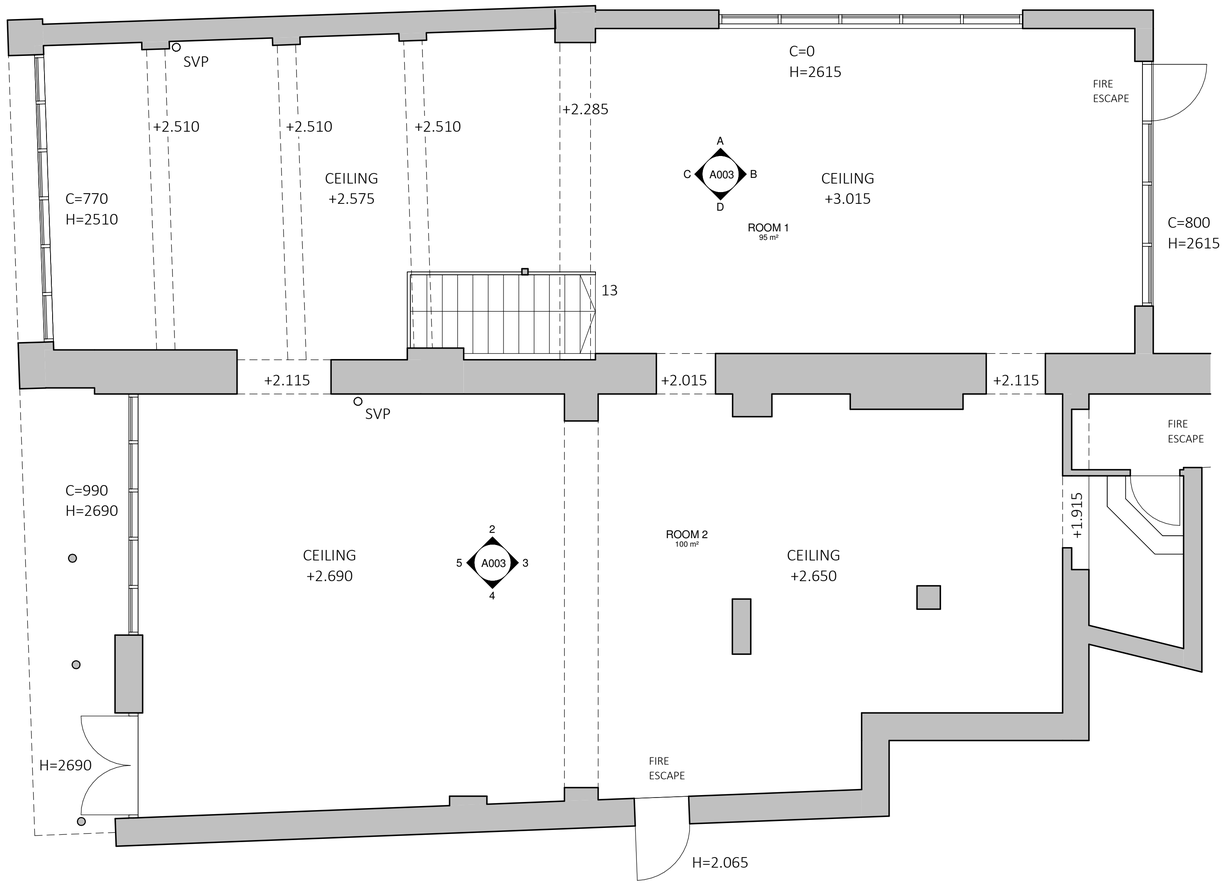


Existing Ground Floor Plan
1 : 50

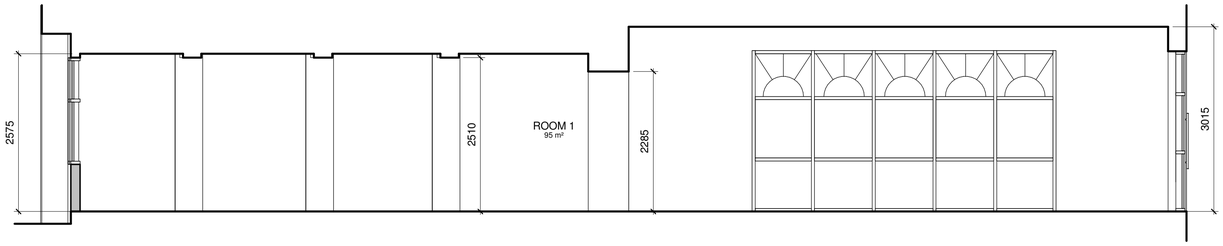


Room 1 - Elevation A
1 : 50

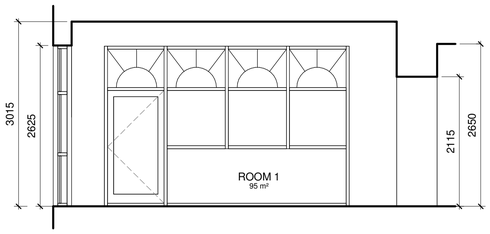


Room 1 - Elevation B
1 : 50

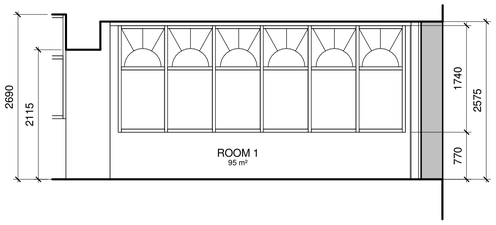


Room 1 - Elevation C
1 : 50

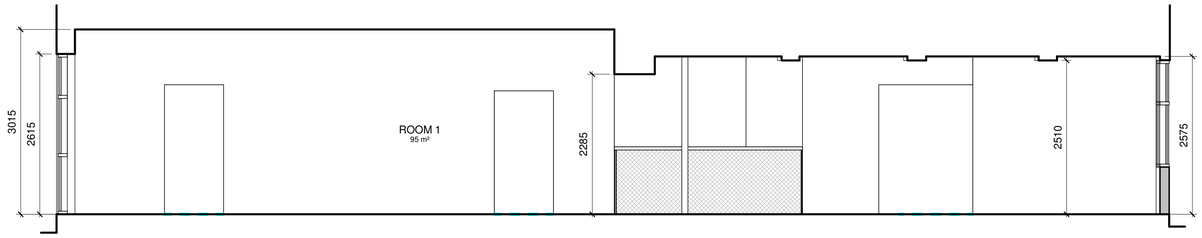


Room 1 - Elevation D
1 : 50

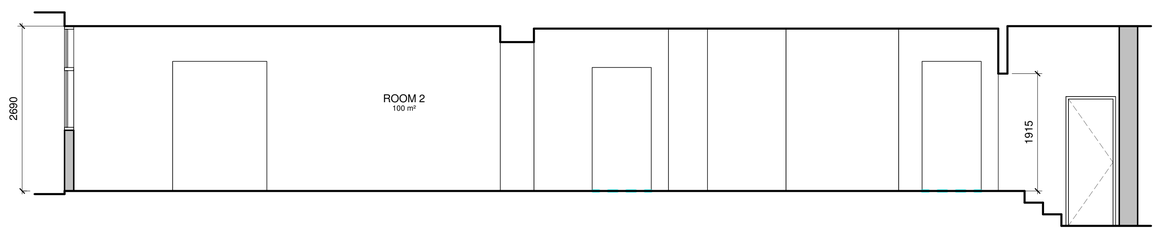


Room 2 - Elevation A
1 : 50

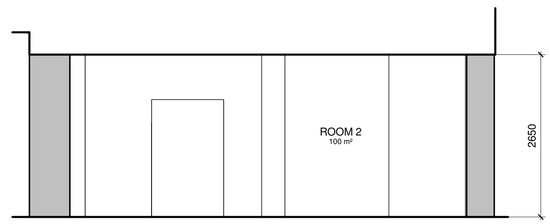

Room 2 - Elevation B
1 : 50

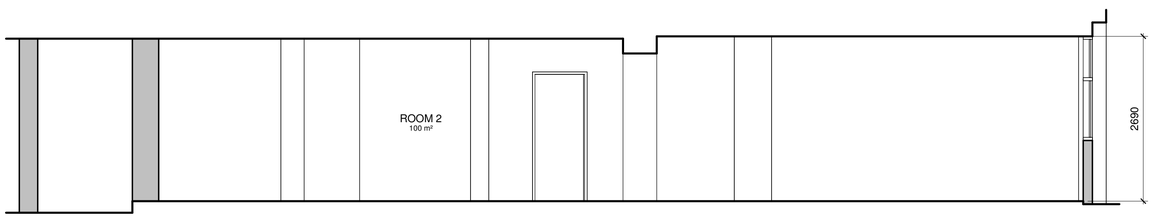

Room 2 - Elevation C
1 : 50

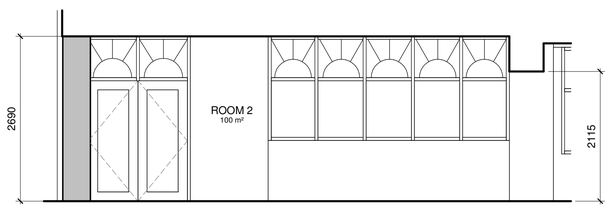

Room 2 - Elevation D
1 : 50


0m 1m 2m 3m 4m 5m

ARKIFY LTD.
36 Plas Tirion, Nant Parc,
Wrexham, LL14 1UR
07543968690
gerraint@arkify.co.uk
www.arkify.co.uk


Project:	The Turn Table, High St, Wrexham
Title:	Existing Ground Floor Plan & Internal Elevations
Scale @ A1: 1 : 50	Scale @ A3: 1:100 Author: GE Date: 12/11/24
Project Ref: 24-39	Drawing No: A003 Rev. -



North Elevation
1 : 50

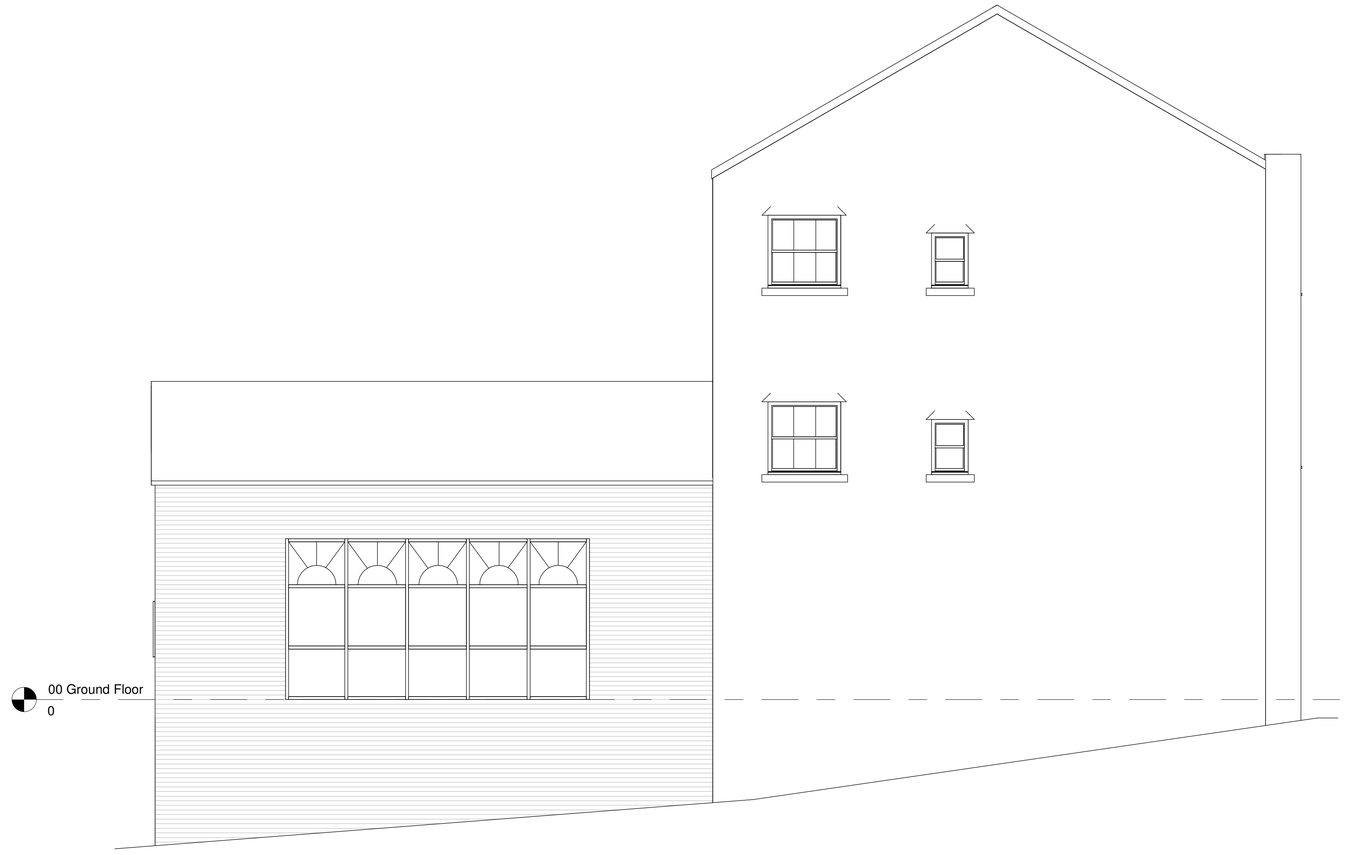

East Elevation
1 : 50

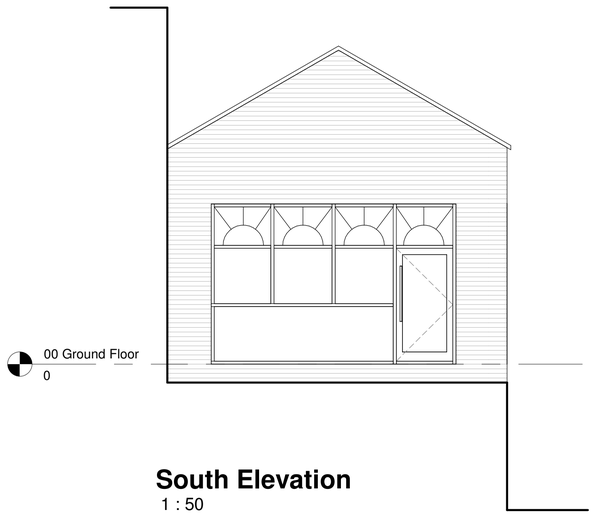

South Elevation
1 : 50

0m 1m 2m 3m 4m 5m

ARKIFY

ARKIFY LTD.
36 Plas Tirion, Nant Parc,
Wrexham, LL14 1UR
07543968690
gerraint@arkify.co.uk
www.arkify.co.uk

Project:	The Turn Table, High St, Wrexham				
Title:	Existing Elevations				
Scale @ A1:	1 : 50	Scale @ A3:	1:100	Author: GE	Date: 12/11/24
Project Ref:	24-39	Drawing No:	A006	Rev.	-



CROWN COPYRIGHT AND DATABASE RIGHTS 2024 OS LICENCE NO. AC0000849896


Proposed Site Plan

1 : 200

0m 4m 8m 12m 16m 20m

ARKIFY LTD.
36 Plas Tirion, Nant Parc,
Johnstown, Wrexham LL14 1UR
07543968690
geraint@arkify.uk
www.arkify.uk

Project:	The Turn Table, High St, Wrexham			
Title:	Proposed Site Plan			
Scale @ A3:	1 : 200	Author: GE	Date:	17/12/24
Project Ref:	24-39	Drawing No: A101	Rev.	-

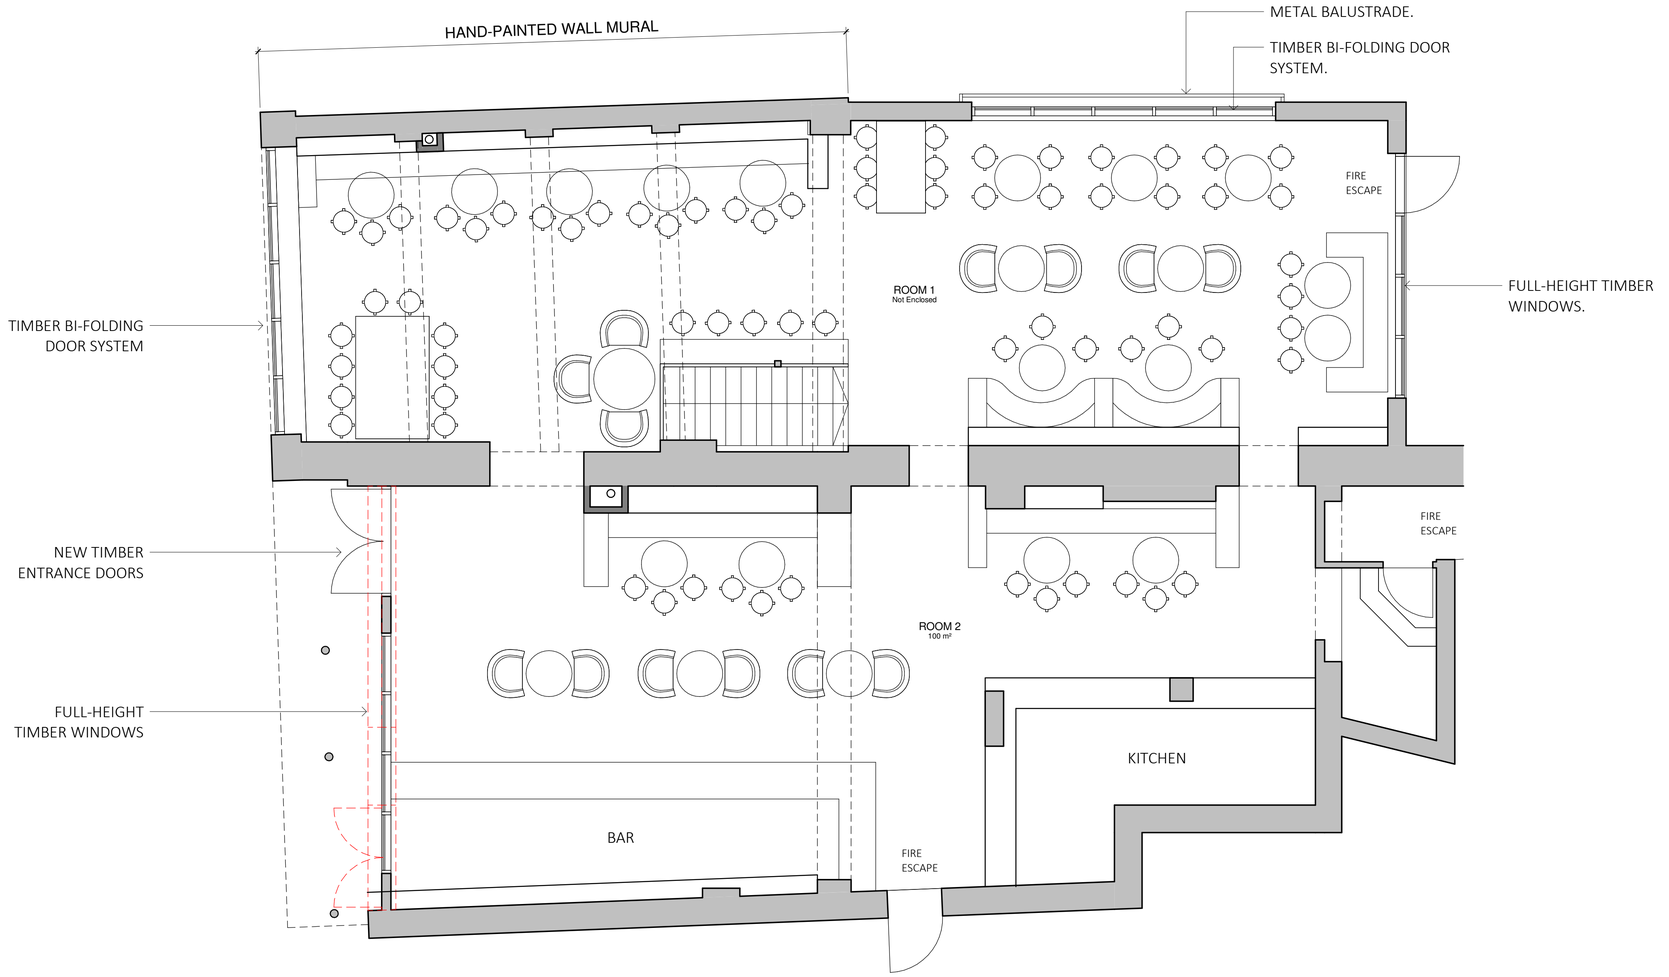

Proposed Ground Floor Plan

1 : 50

0m 1m 2m 3m 4m 5m

ARKIFY

ARKIFY LTD.
36 Pas Tirion, Nant Parc,
Wrexham, LL14 1UR
07543969890
geraint@arkify.co.uk
www.arkify.co.uk


Project:	The Turn Table, High St, Wrexham				
Title:	Proposed Ground Floor Plan				
Scale @ A1:	1 : 50	Scale @ A3:	1:100	Author: GE	Date: 17/12/24
Project Ref:	24-39	Drawing No:	A102	Rev.	-



North Elevation
1 : 50



East Elevation
1 : 50

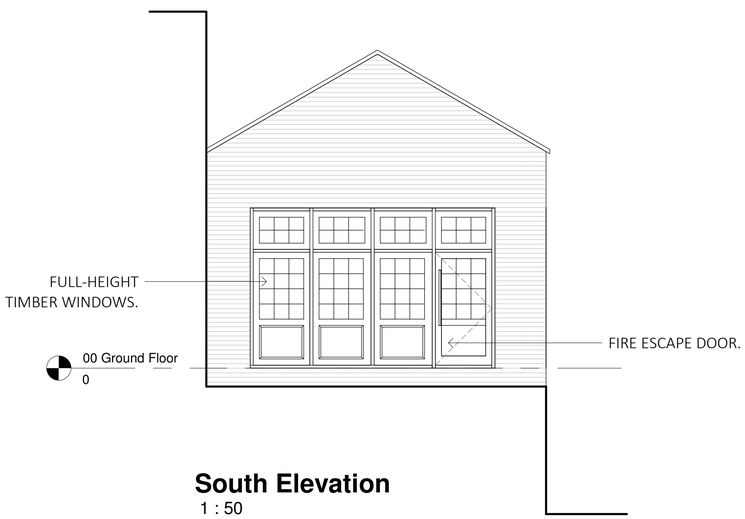

South Elevation
1 : 50

0m 1m 2m 3m 4m 5m

ARKIFY

ARKIFY LTD.
36 Pas Tirion, Nant Parc,
Wrexham, LL14 1UR
01543969990
geraint@arkify.co.uk
www.arkify.co.uk

Project:	The Turn Table, High St, Wrexham				
Title:	Proposed Elevations				
Scale @ A1:	1 : 50	Scale @ A3:	1:100	Author: GE	Date: 17/12/24
Project Ref:	24-39	Drawing No:	A300	Rev.	-