
Proposed track for Oak Court Farm

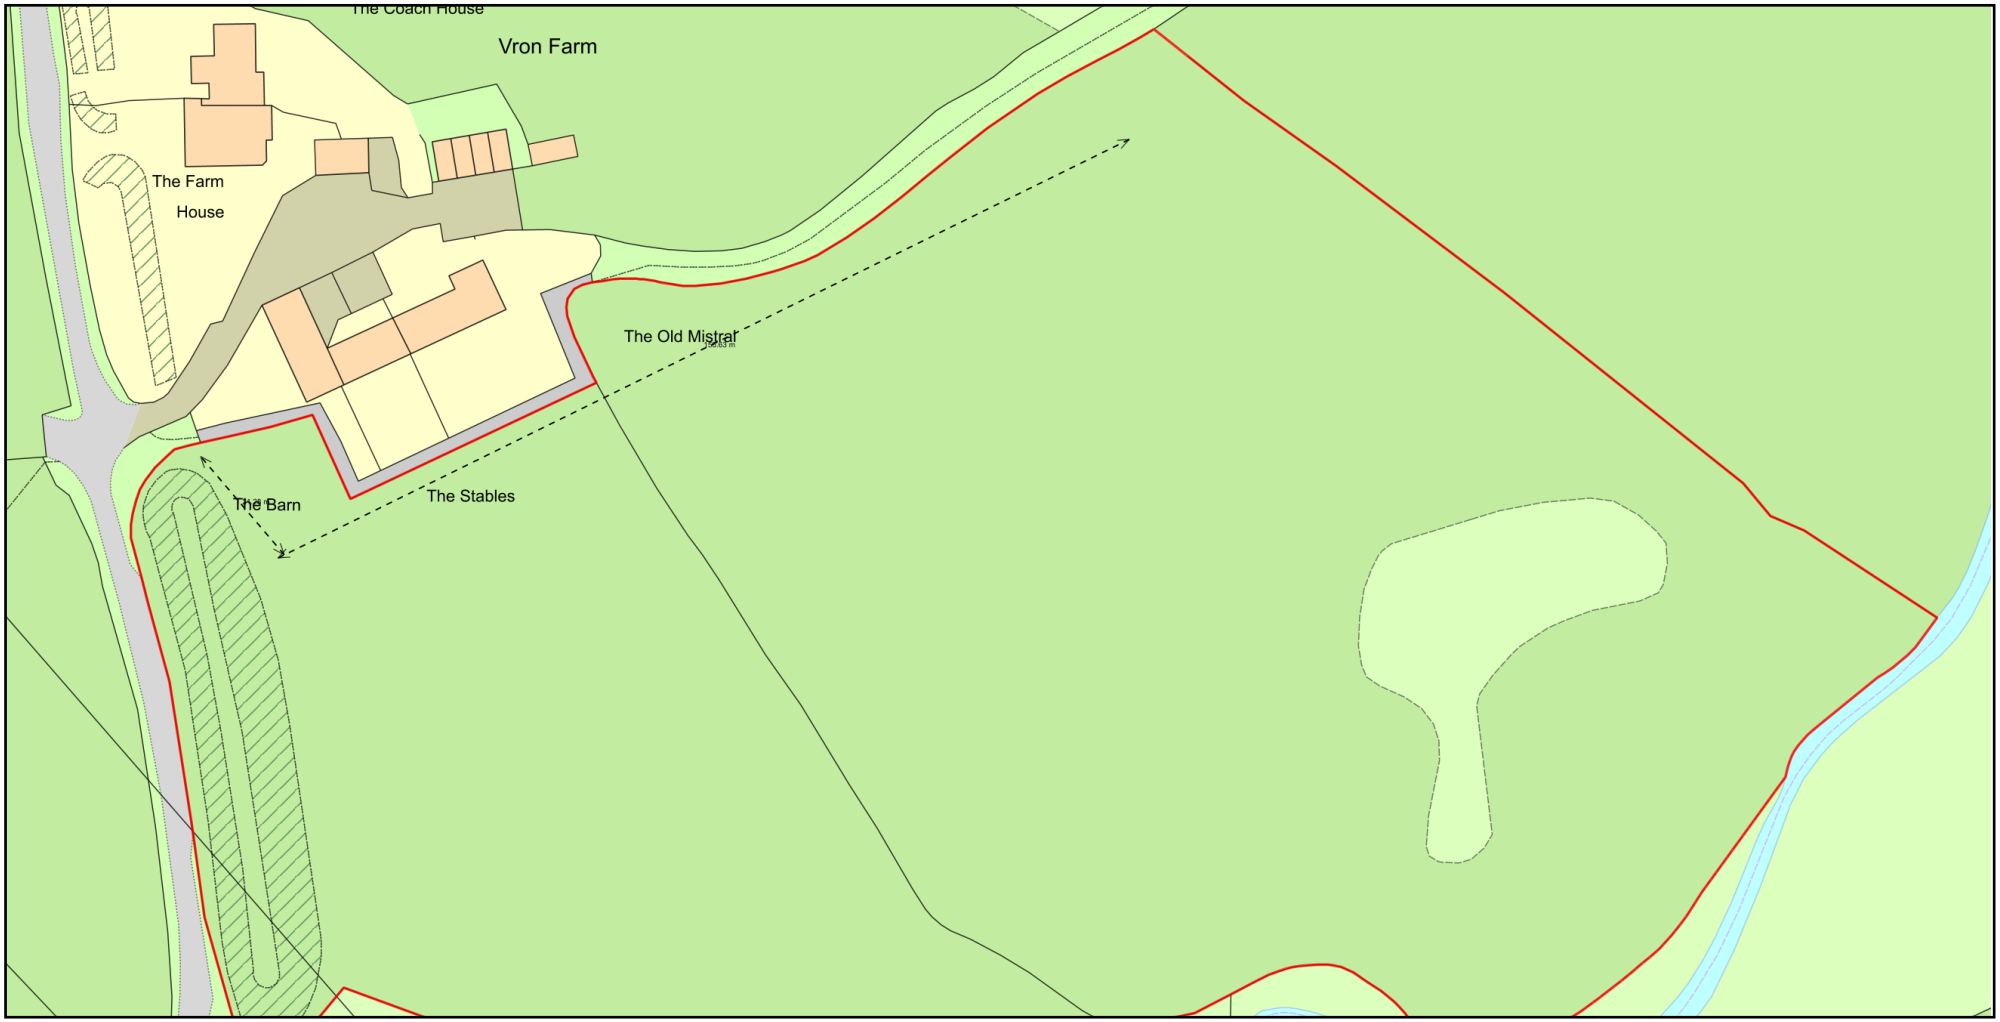

0 50
Metres

N

ReQuestaPlan

Plan Produced for: Katherine Pruen

Date Produced: 04 Jan 2025

Plan Reference Number: TQRQM25004213936625

Scale: 1:1250 @ A4

© Crown copyright and database rights 2023 OS 100042766