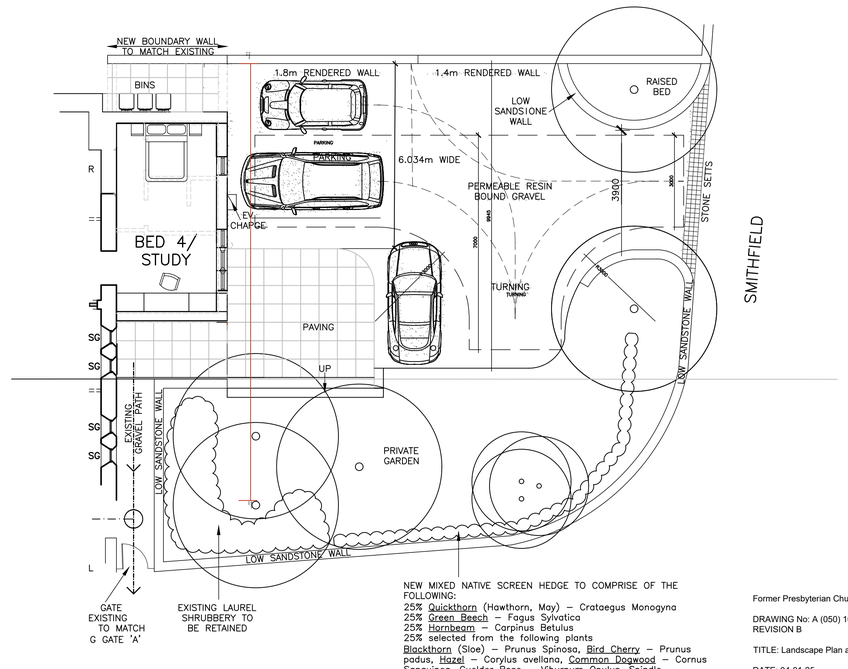



NEW MIXED NATIVE SCREEN HEDGE TO COMPRISE OF THE FOLLOWING:
25% Quickthorn (Hawthorn, May) – Crataegus Monogyna
25% Green Beech – Fagus Sylvatica
25% Hornbeam – Carpinus Betulus
25% selected from the following plants
Blackthorn (Sloe) – Prunus Spinosa, Bird Cherry – Prunus padus, Hazel – Corylus avellana, Common Dogwood – Cornus Sanguinea, Guelder Rose – Viburnum Opulus, Spindle – Euonymus Europaeus, Dog Rose – Rosa Canina.

Former Presbyterian Church, Holt

DRAWING No: A (050) 10
REVISION B

TITLE: Landscape Plan and Section

DATE: 04-01-25

SCALE 1:100 @ A1