
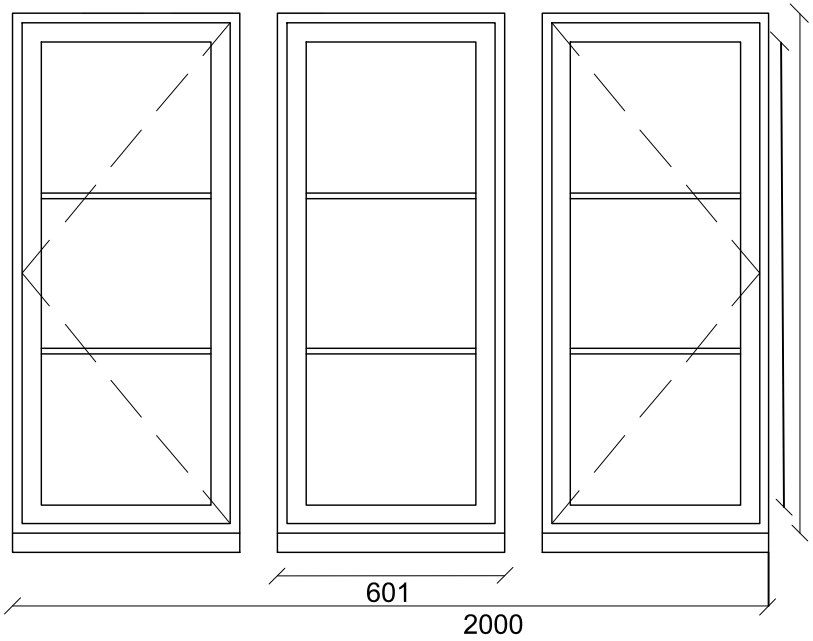


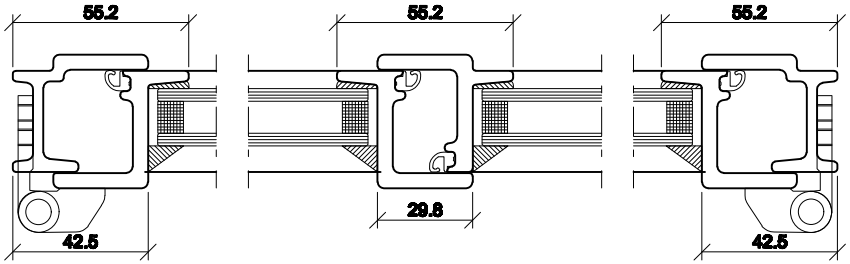

TITLE: 1ST Floor New Windows

DRAWING No: A (300) 11
REVISION B

SCALE: 1:20 @ A4 Elevations &
Window Section N.T.S

DATE: 30-12-24