



NORTH - REAR

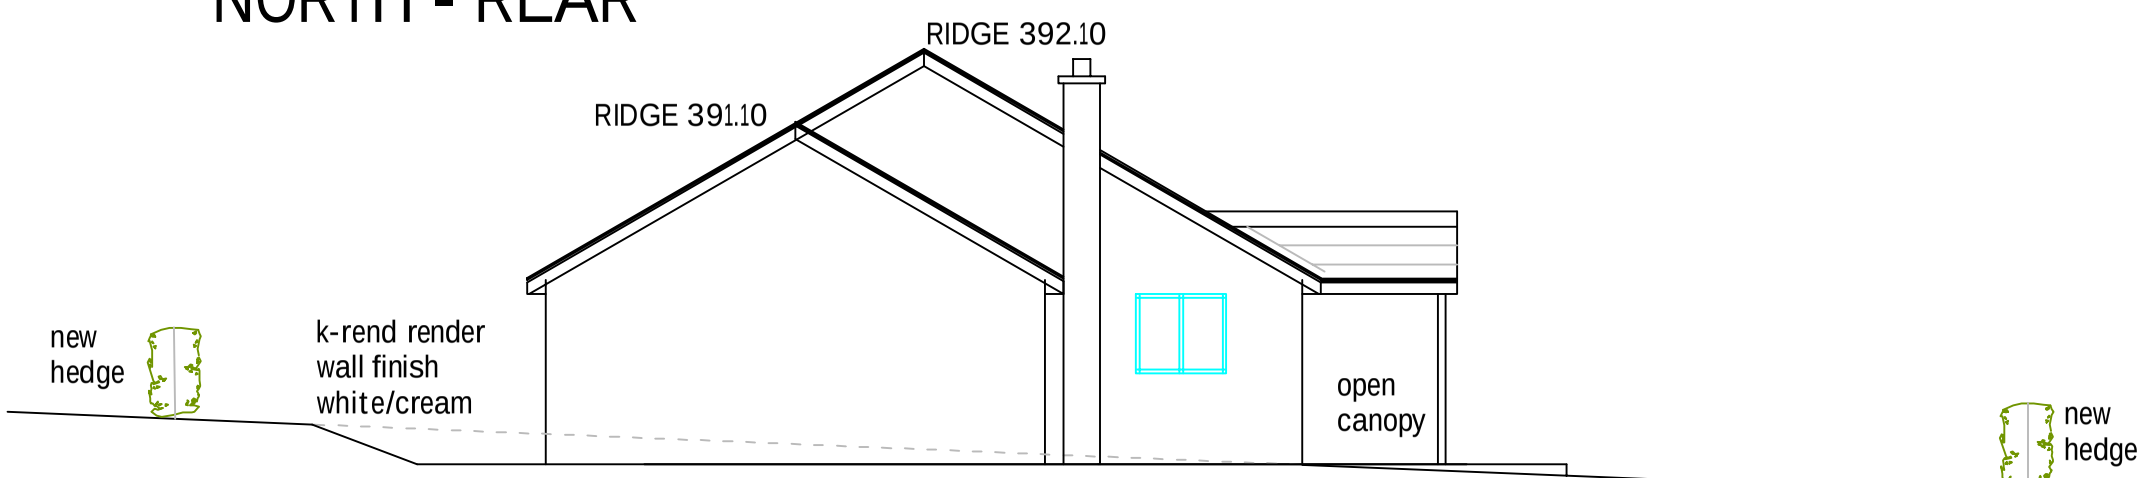


WEST - GARAGE

New Dwelling adjacent to
Bryn Y Groes,
Llangollen LL20 7BU

ELEVATIONS PL05
Scale 1:100 @ A3
16/12/2024

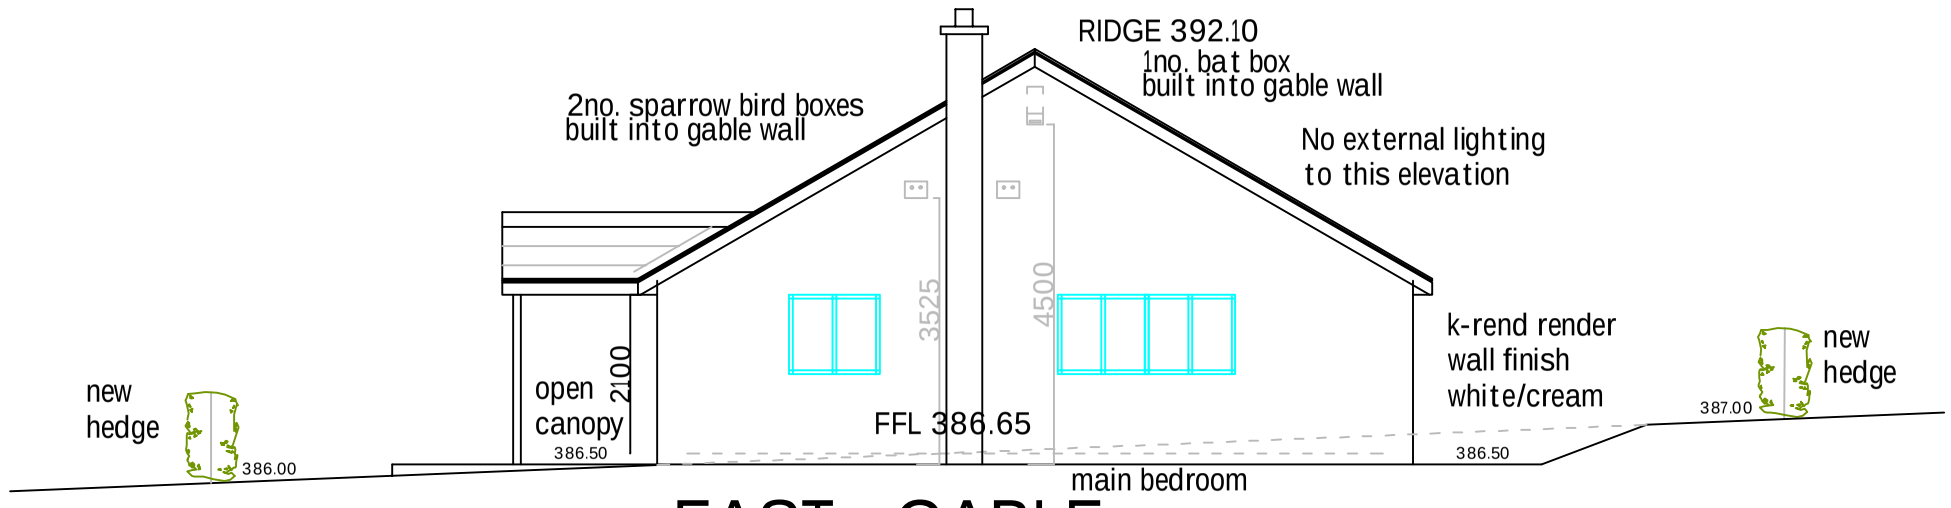

EAST - GABLE

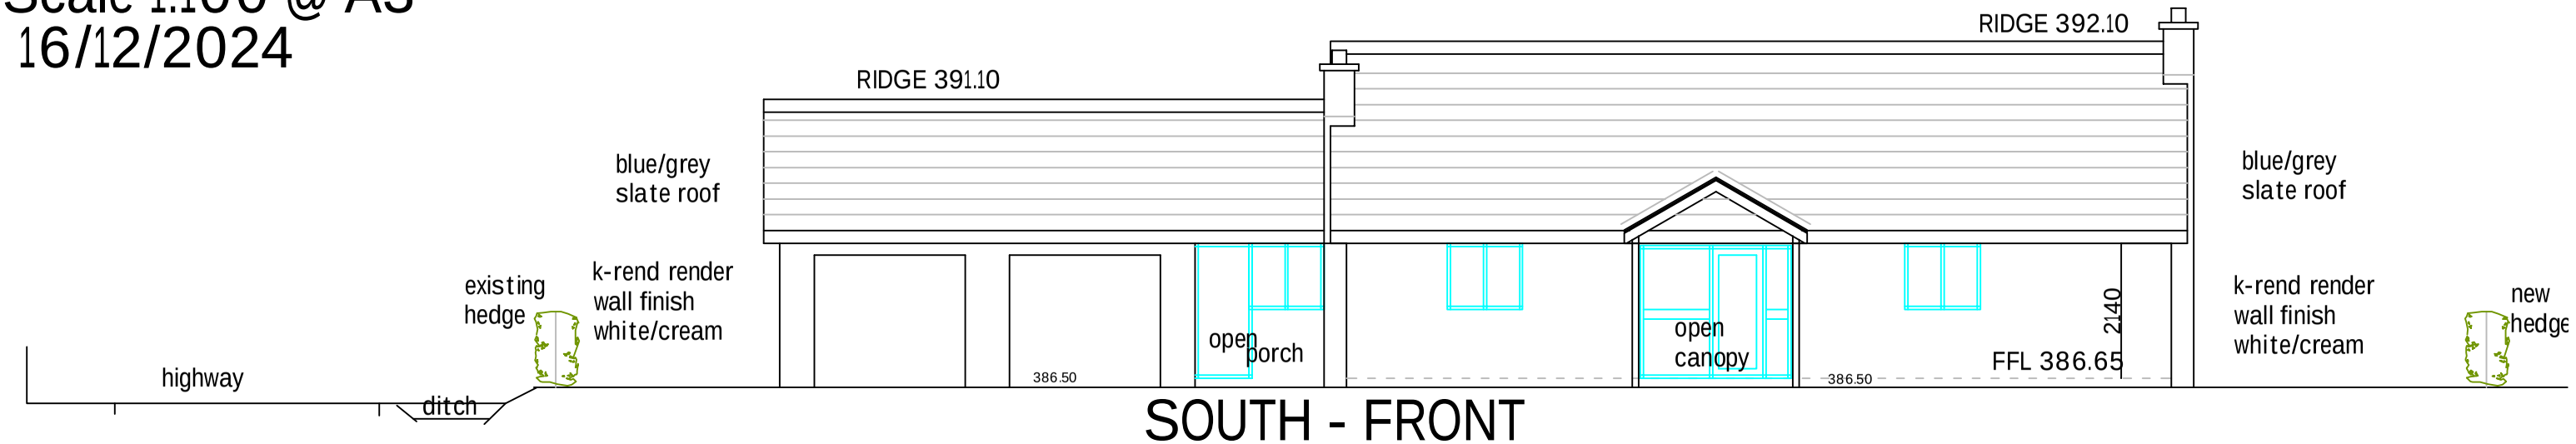

SOUTH - FRONT