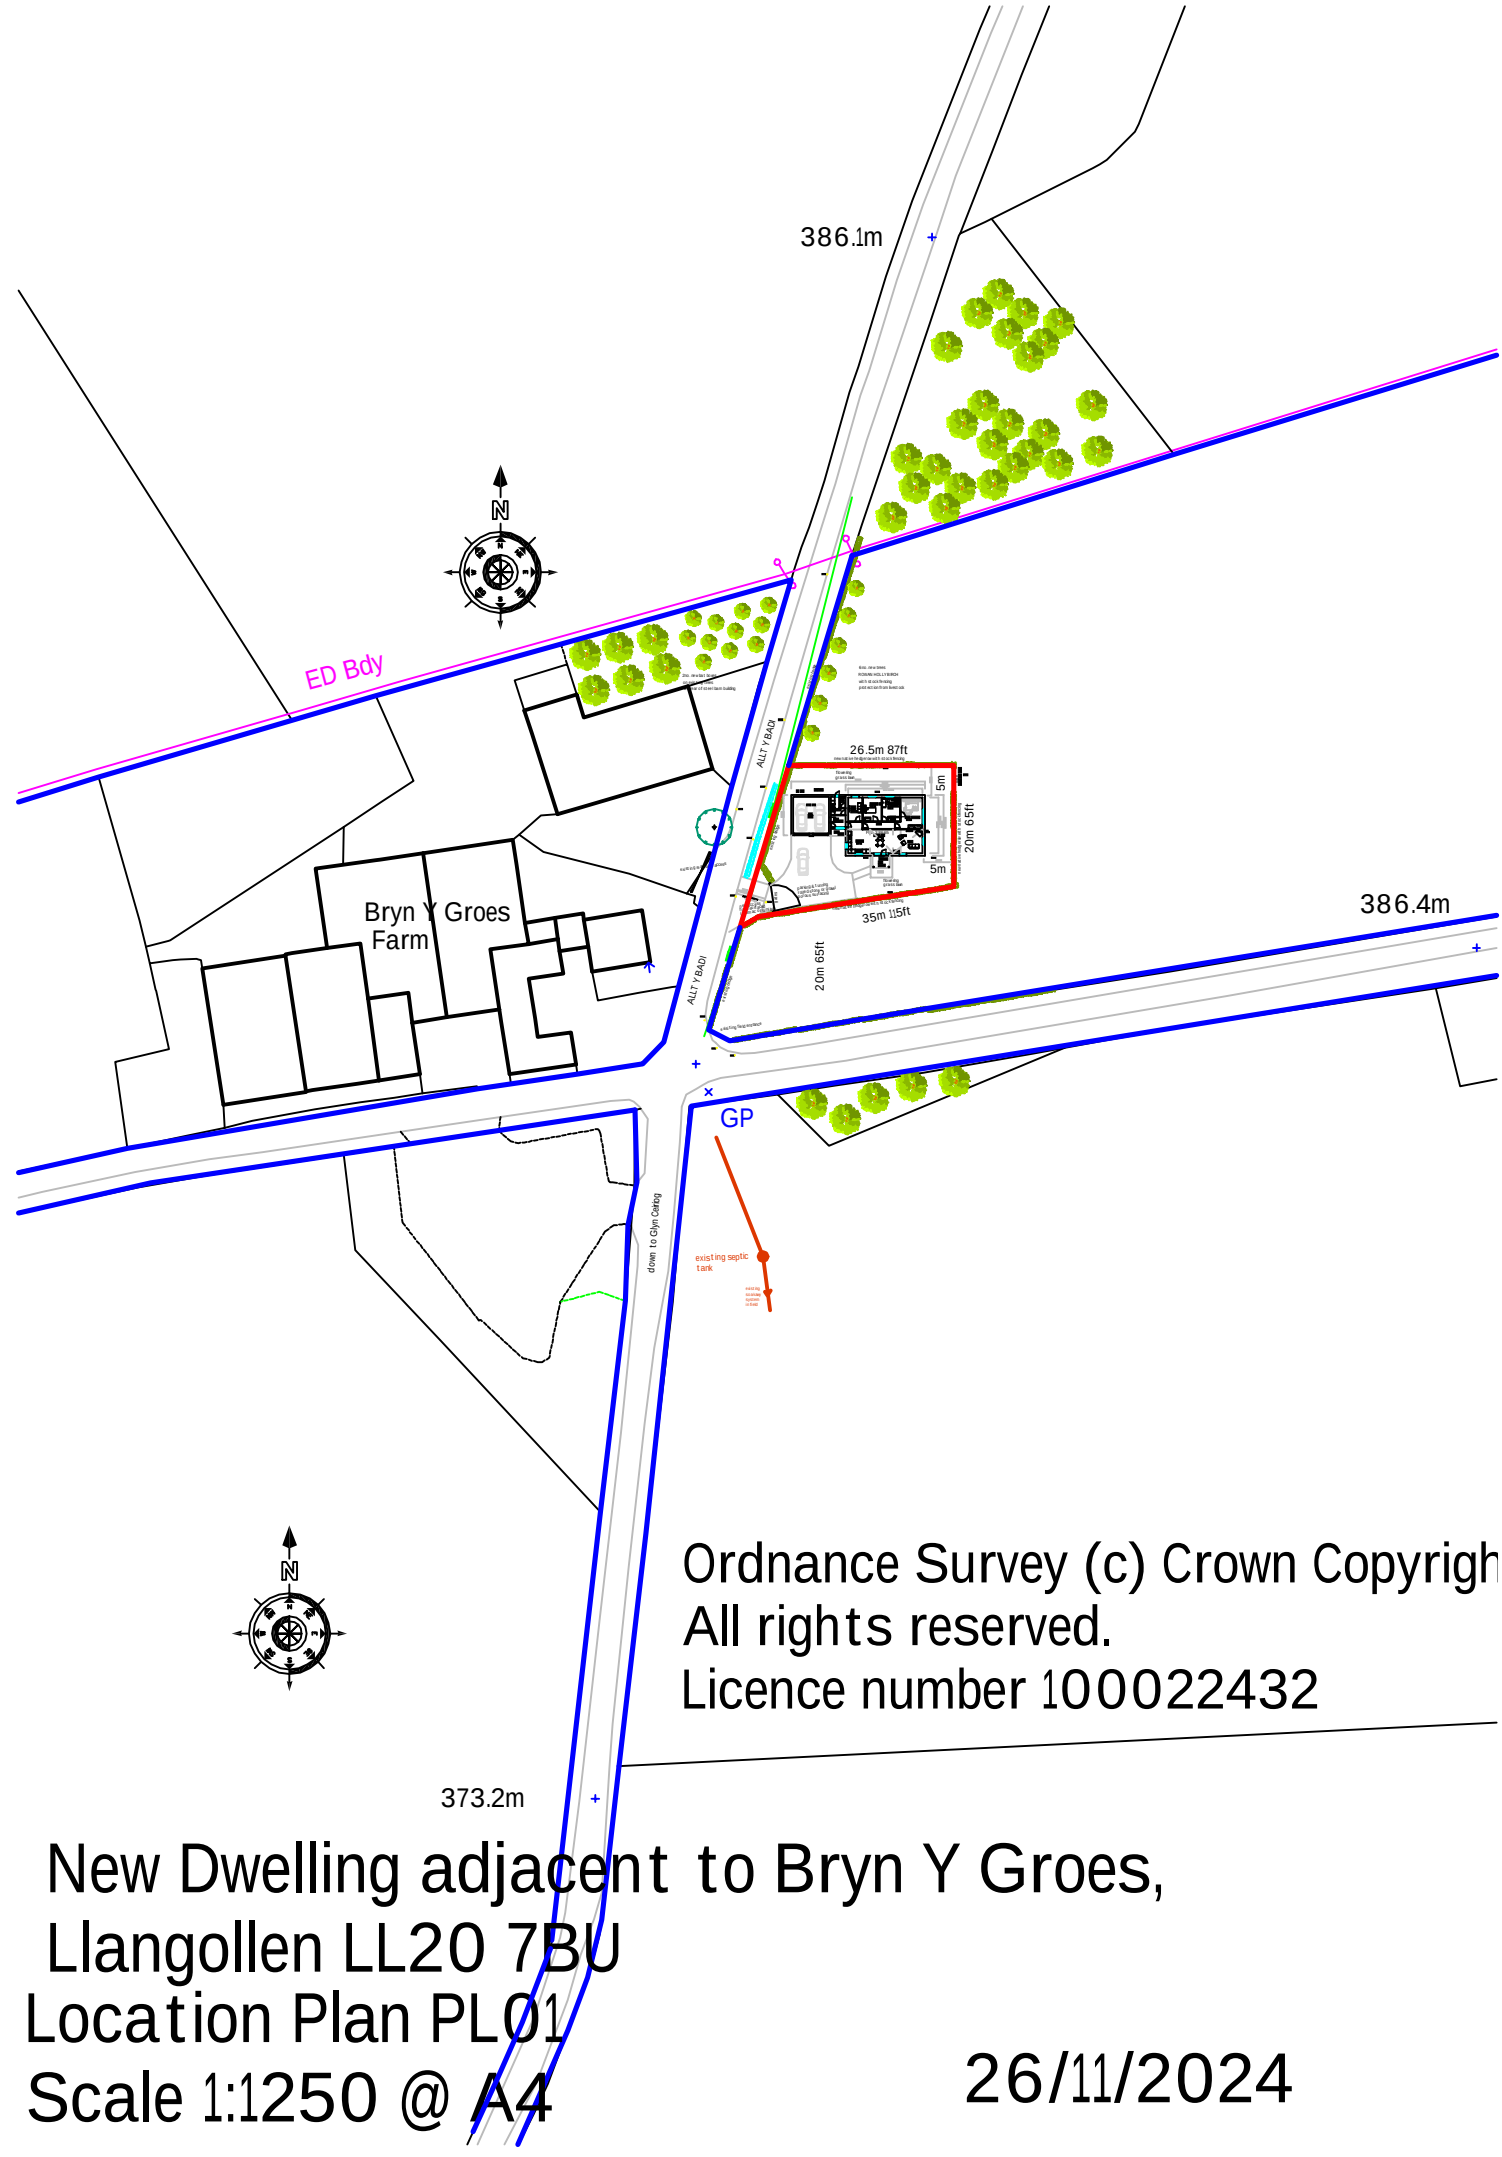


Ordnance Survey (c) Crown Copyrigh
All rights reserved.
Licence number 100022432

New Dwelling adjacent to Bryn Y Groes, Llangollen LL20 7BU

Location Plan PL01

Scale 1:1250 @ A4

26/11/2024