
Drawing 01- Rev B



Front Elevation

Rear Elevation

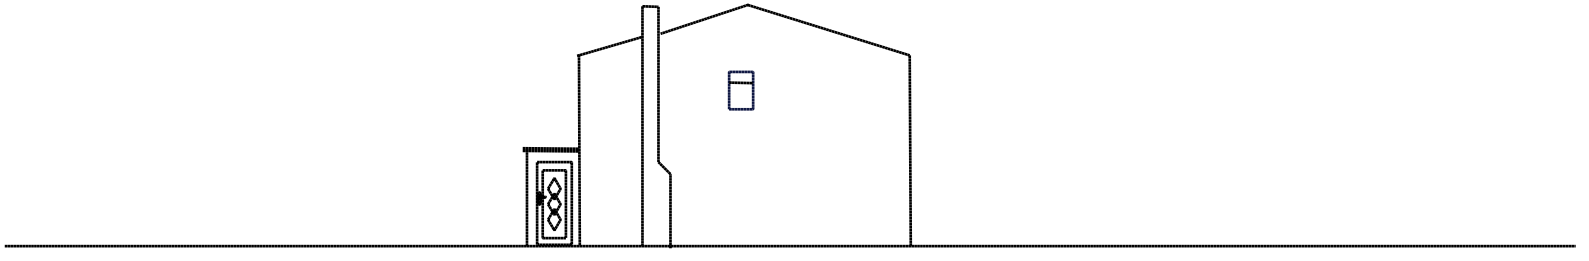

Side Elevation

Project Type 5 Harwoods Close LL12 0HA	0 1:200 10m	**Drawing Title** PROPOSED ELEVATIONS	Drawing is indicitive and for planning purposes only.